USER: siemso
DATE: Wednesday, March 17, 2004
DGN: ...\DESIGN\SHEETS\123456SF01.dgn

APPROVED LOCATION FOR CONSULTANT LOGO AND PROJ. NO.

CITY OF LINCOLN NEBRASKA	CITY PROJECT NO.	SHEET NO.
	700000	25
	Date: 03-19-04	Drawn: ABC
	Horz. Scale 1 : 200	Checked: DEF
		Approved: GHI

123-4-56

PHASE I

84TH ST.
STA. 780+50.00 – 806+81.28

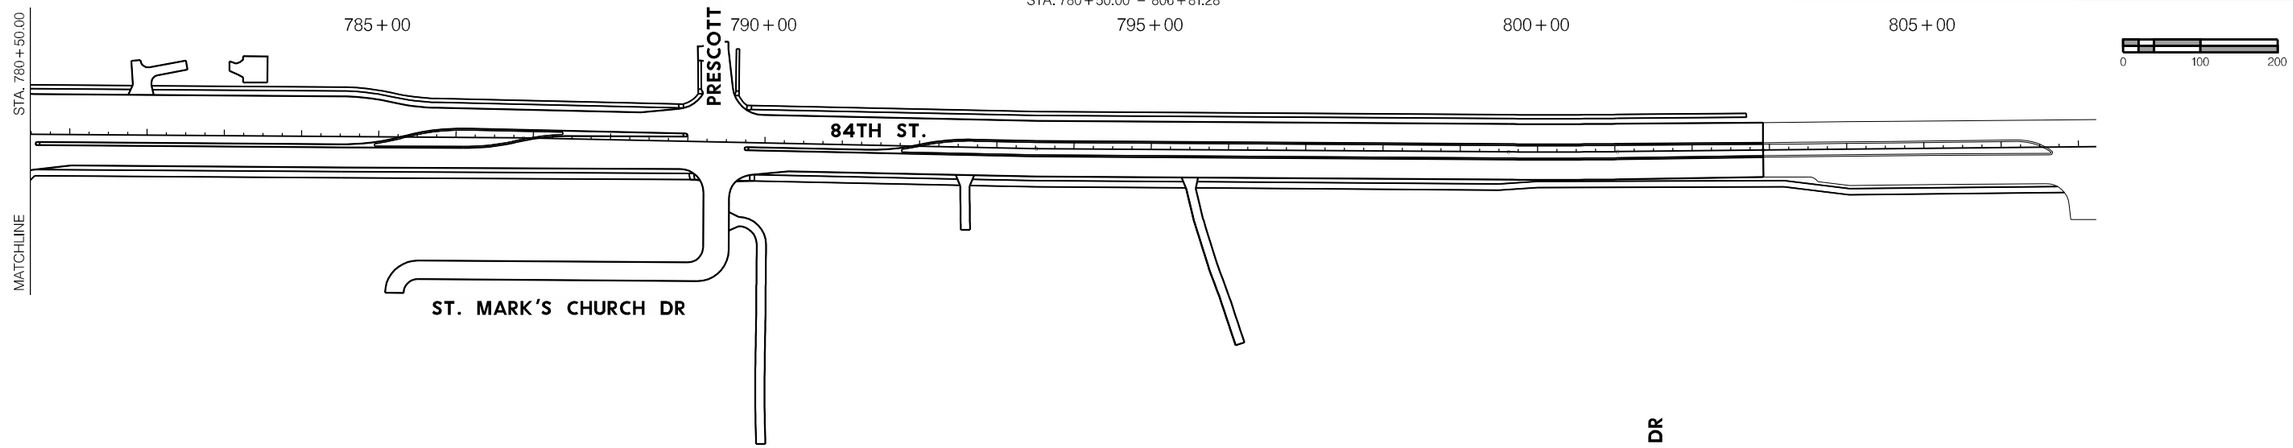

PHASE II

PIONEERS BLVD.
STA. 1680+44.87 – 1705+83.99

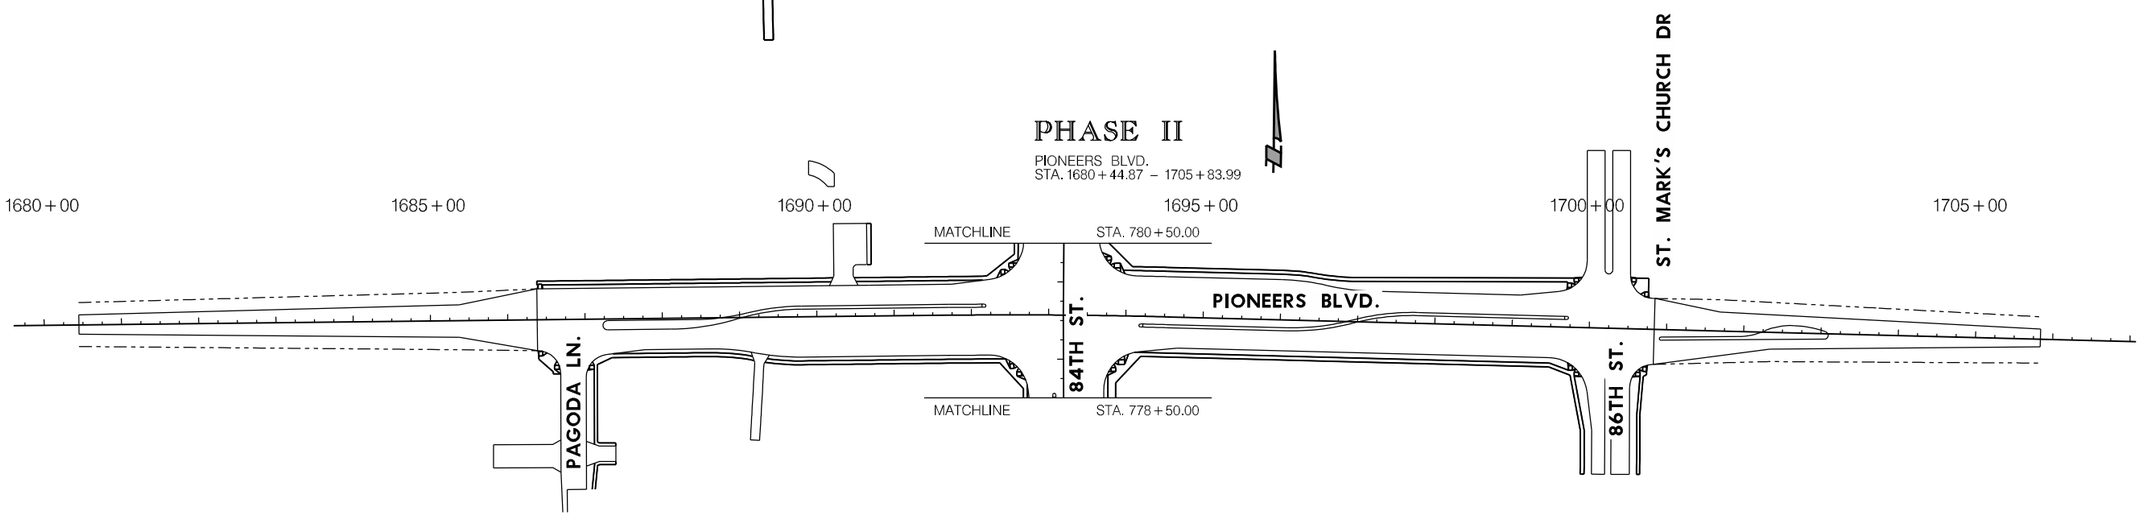

PHASE III

84TH ST.
STA. 766+16.79 – 778+50.00

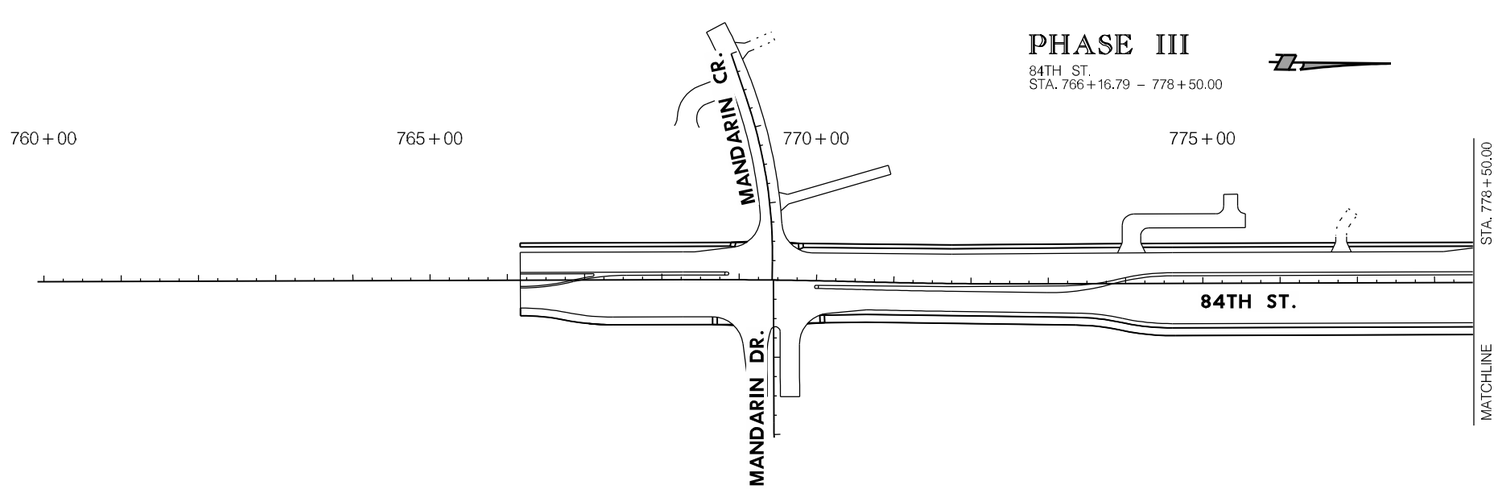

NOTE:

PHASING WILL VARY PER PROJECT DEPENDING ON THE SCOPE UPON APPROVAL FROM THE CITY ENGINEER'S OFFICE.

PROFESSIONAL CIVIL ENGINEER
Sample
STATE OF NEBRASKA

CONSTRUCTION PHASING

123-4-56