USER: SIECAW
DATE: Friday, March 17, 2006
DGN: ...\standard\2006\lsp220.dgn

CITY OF LINCOLN NEBRASKA	CITY PROJECT NO.	SHEET NO.
	LSP	1
	Date: 03-2005	Drawn: CAW
	Scale NONE	Checked:
		Approved:

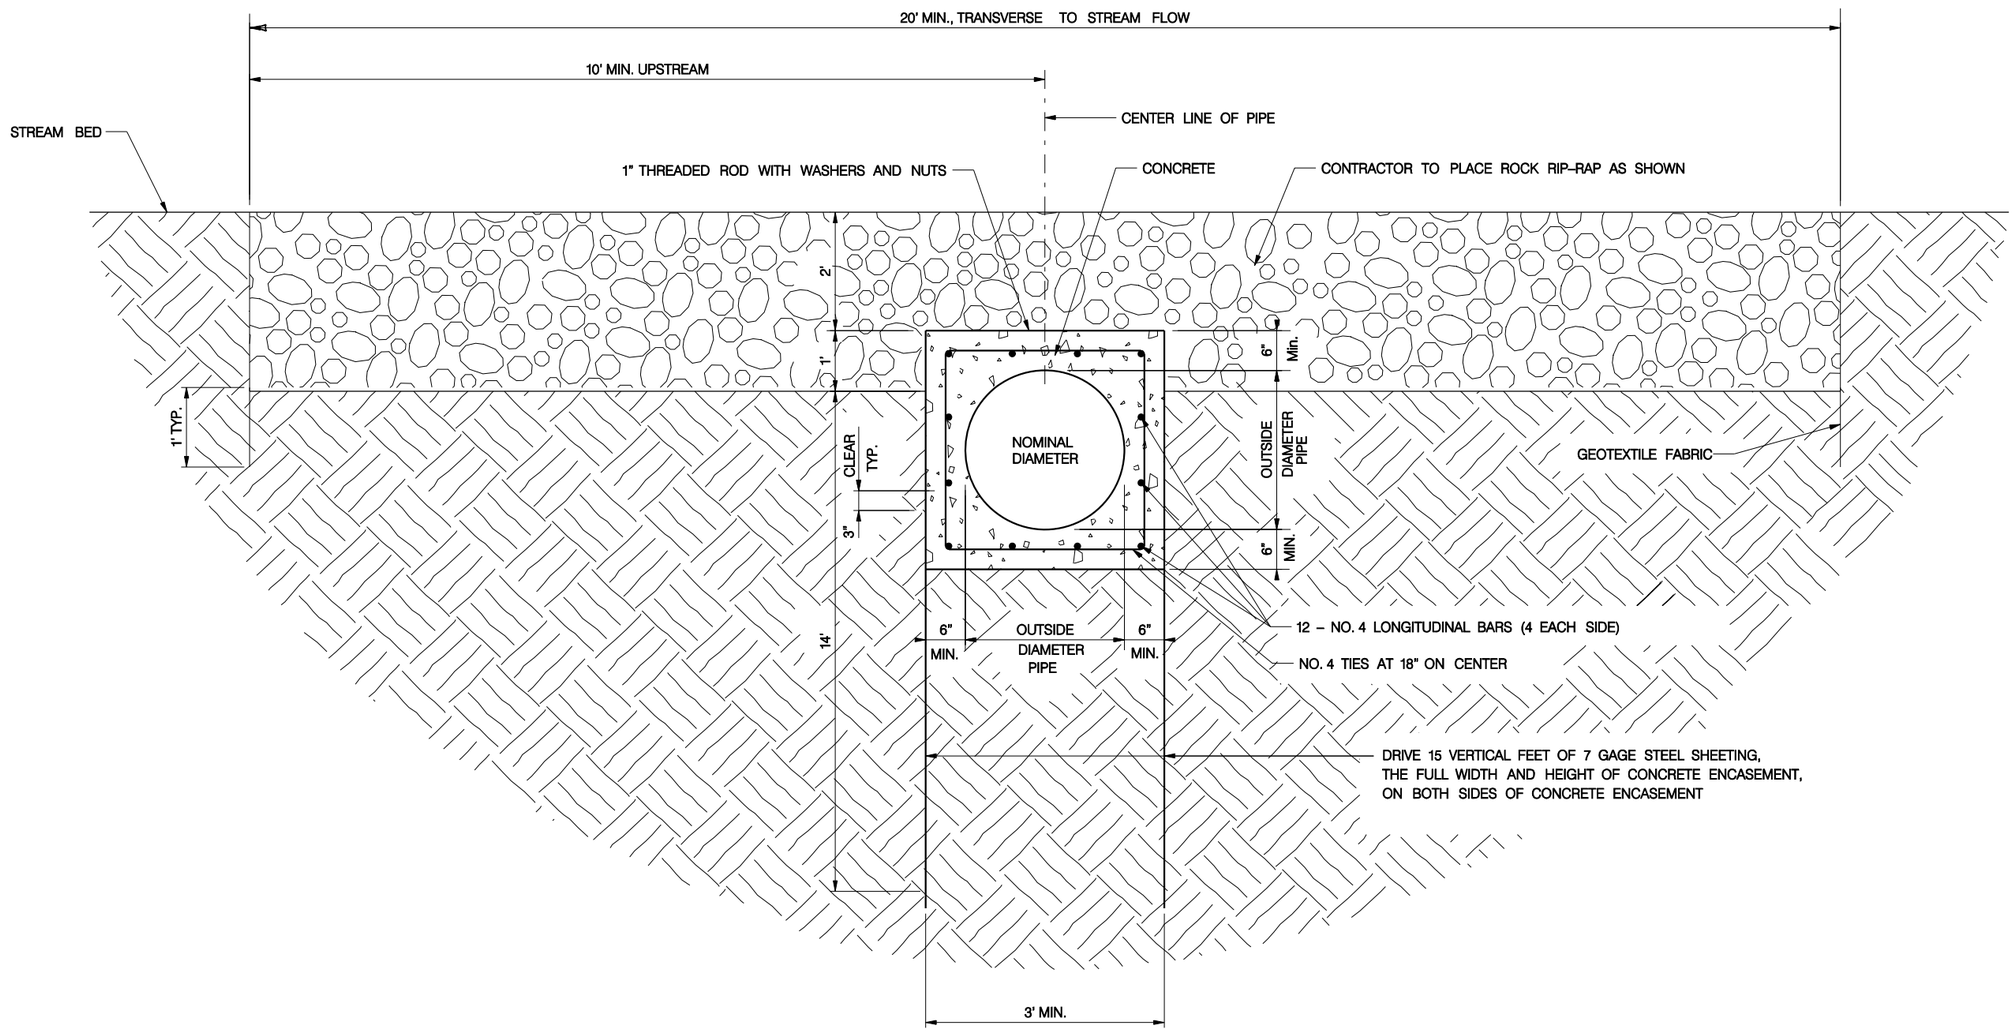

STREAM CROSSING DETAIL

PROFESSIONAL CIVIL ENGINEER
THOMAS S. SHAFER
E-10679
STATE OF NEBRASKA

STREAM CROSSING PROTECTION
L.S.P. 220