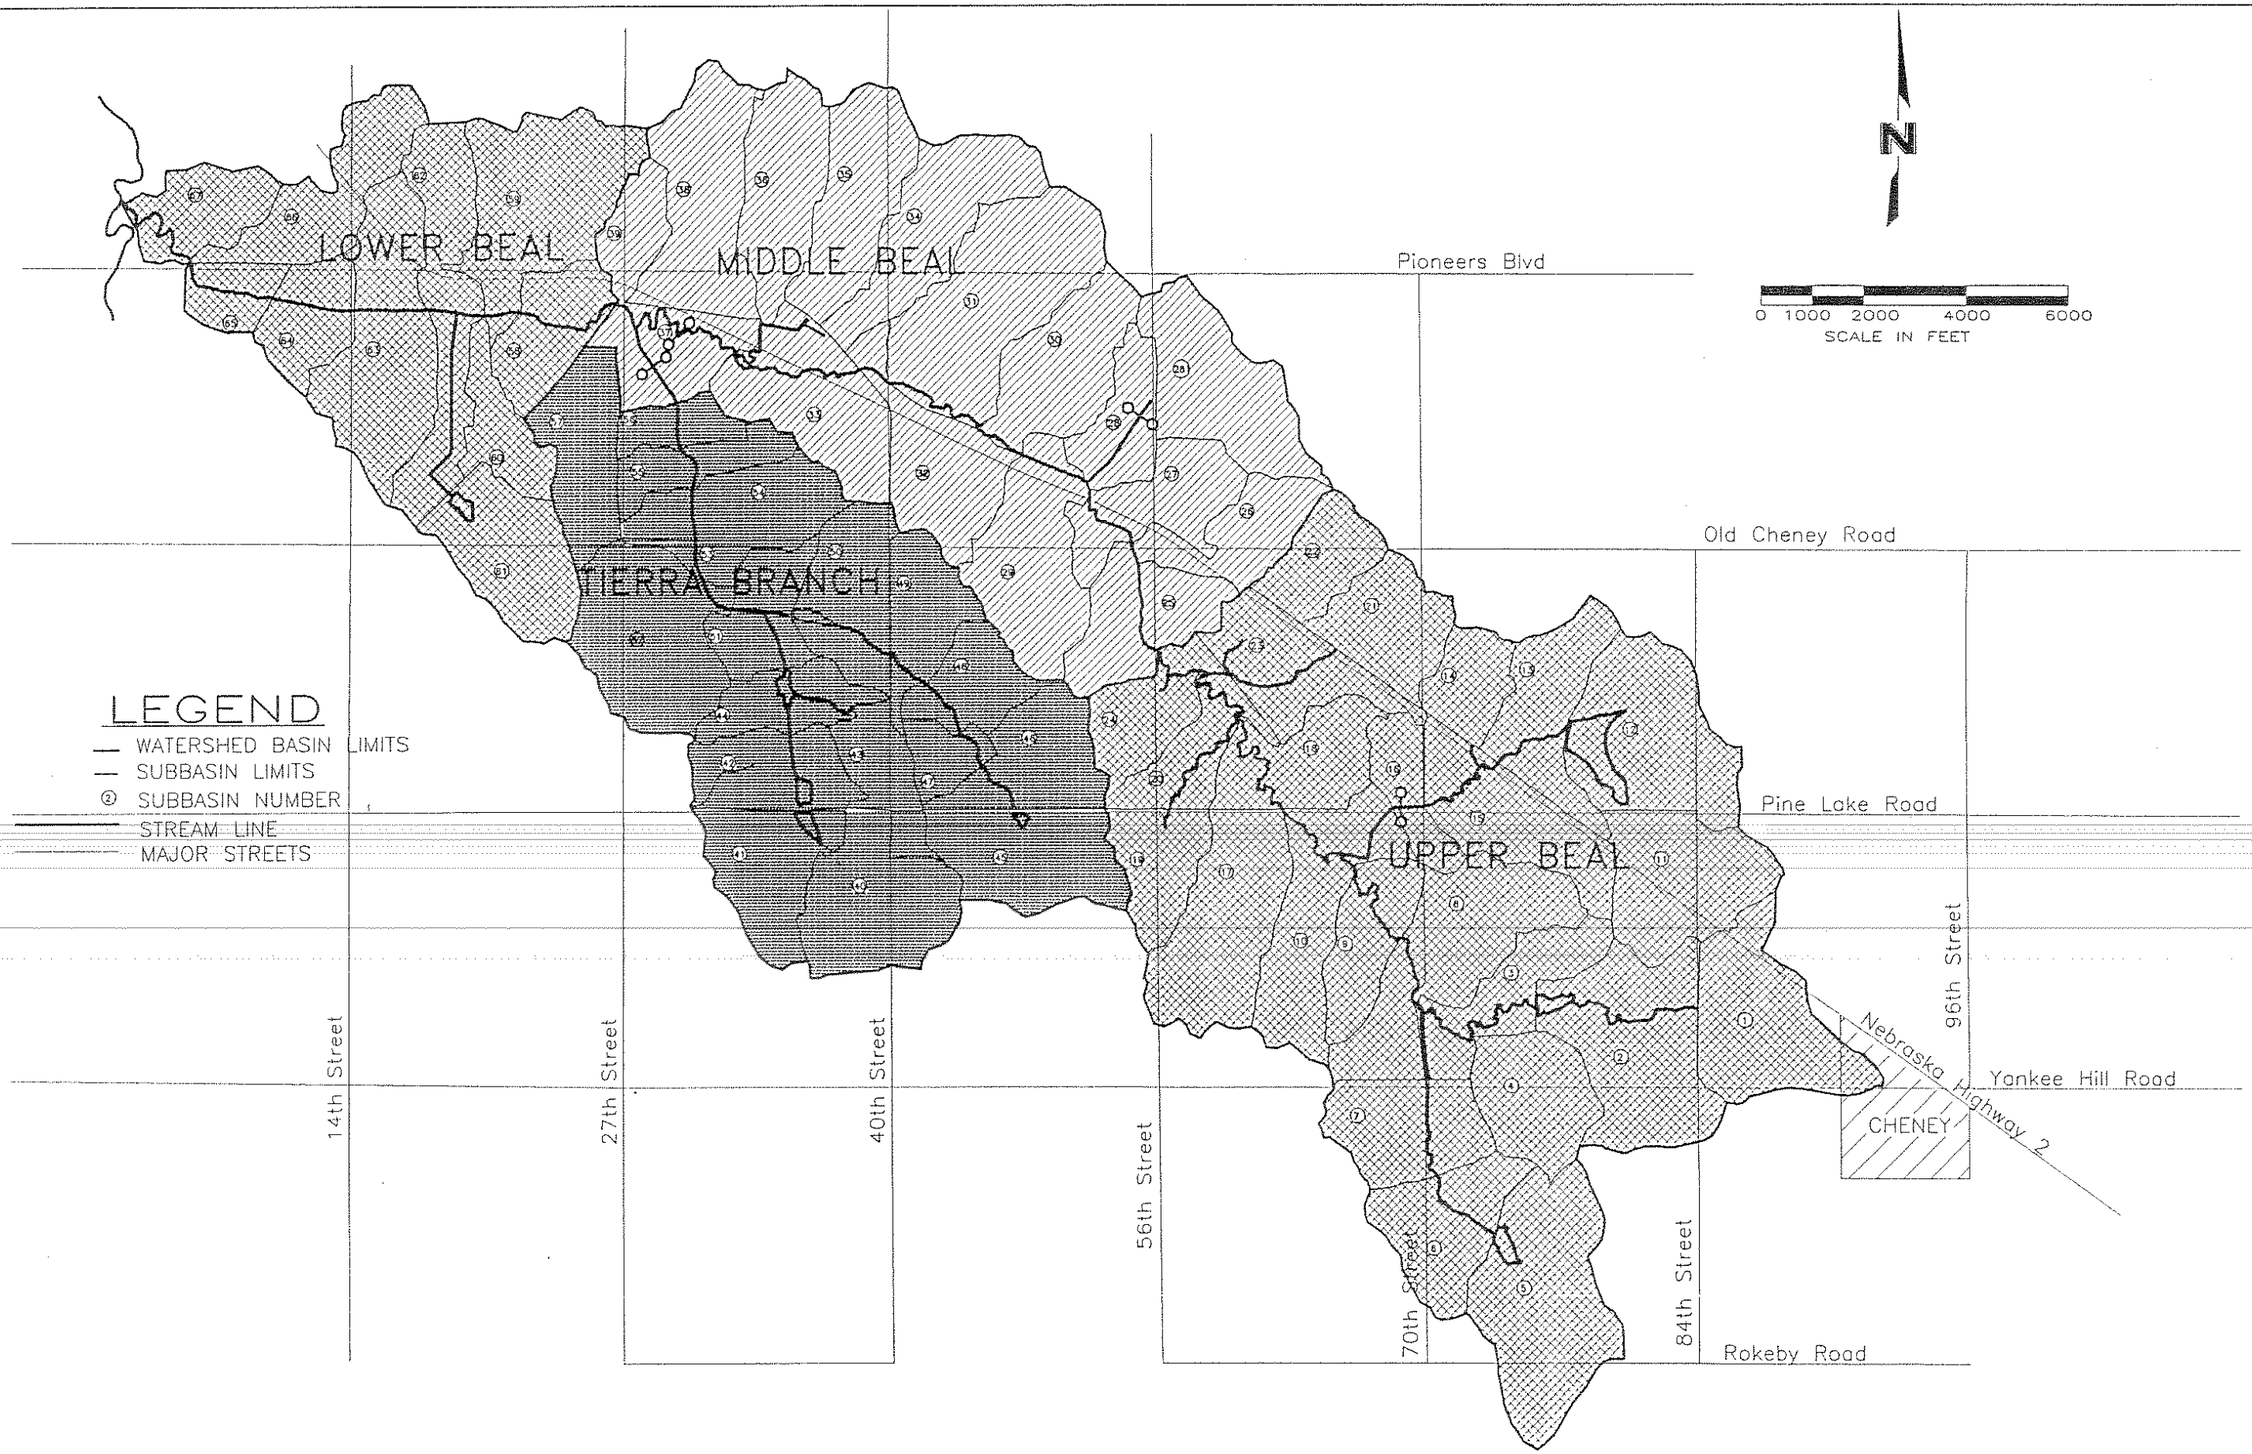

6/15/1999 11:11 A.M. FILE: F:\Projects\960280\dwg\FIG11.dwg SCALE: 3000

	DRAWN BY: JJM DATE: JUNE 1999 REVISIONS:	BEAL SLOUGH MASTER PLAN LINCOLN, NEBRASKA	BASIN MAP	FIGURE ES-2