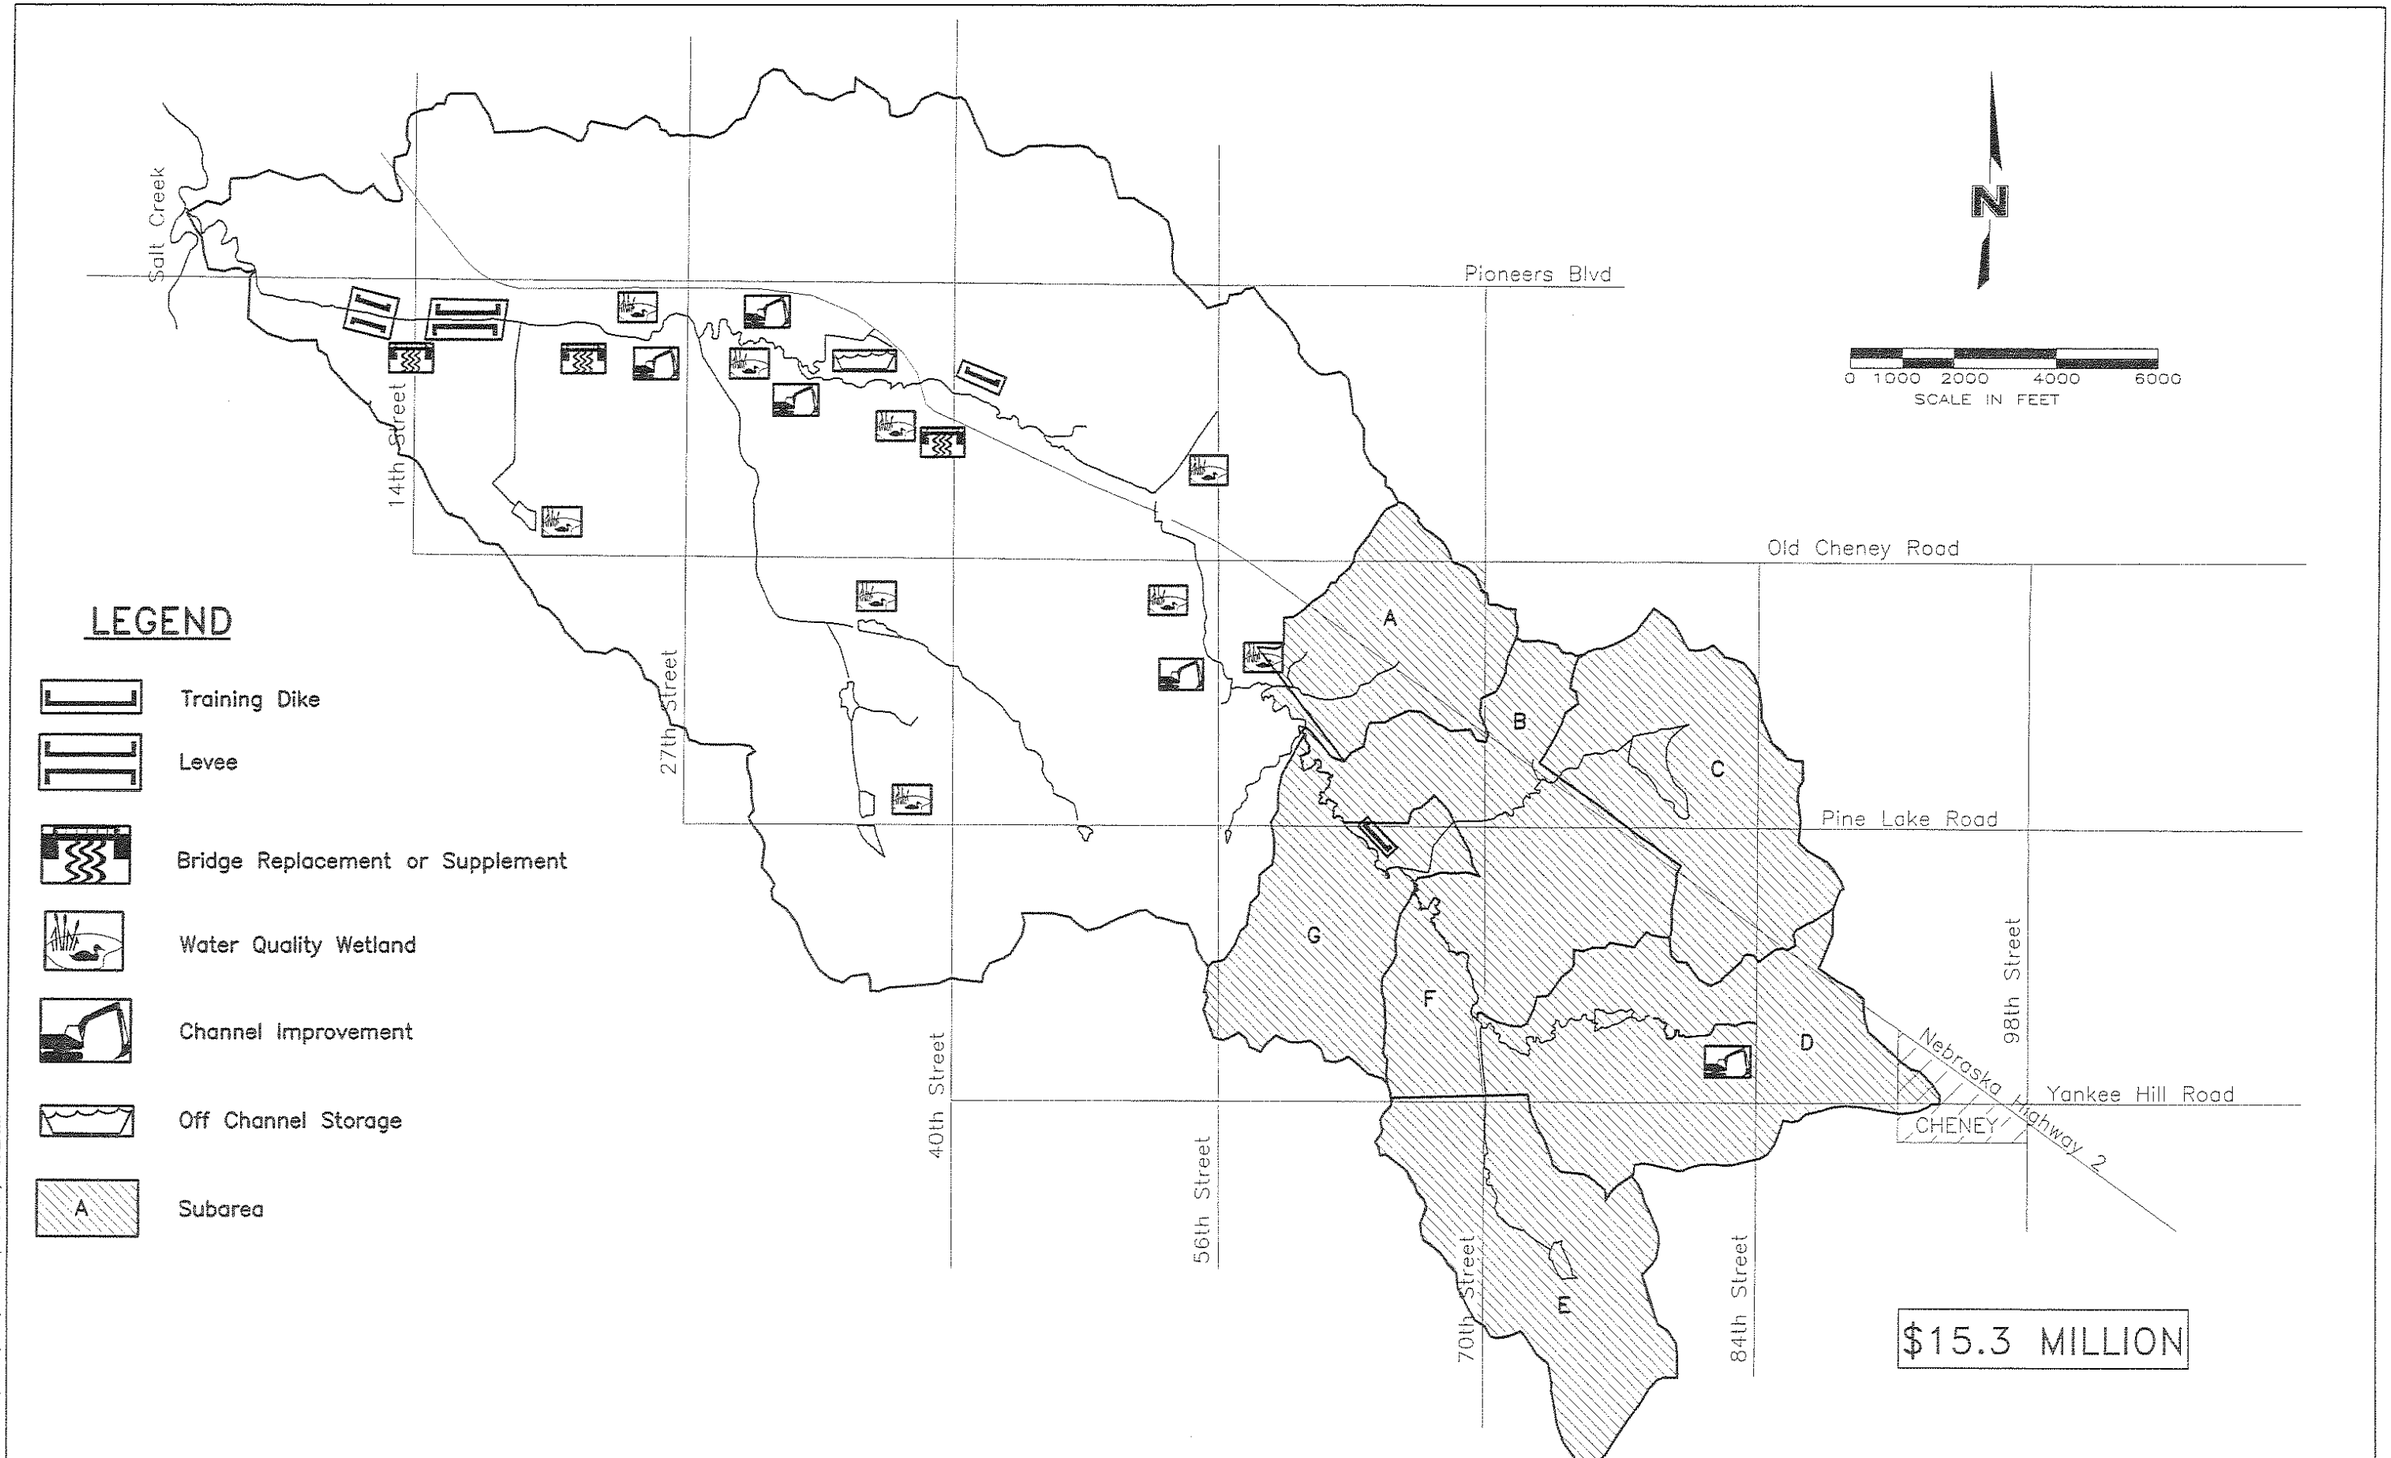

DRAWN BY: JJM DATE: JUNE 1999 REVISIONS:	BEAL SLOUGH MASTER PLAN LINCOLN, NEBRASKA	MASTER PLAN MAJOR CAPITAL COST COMPONENTS	FIGURE ES-4