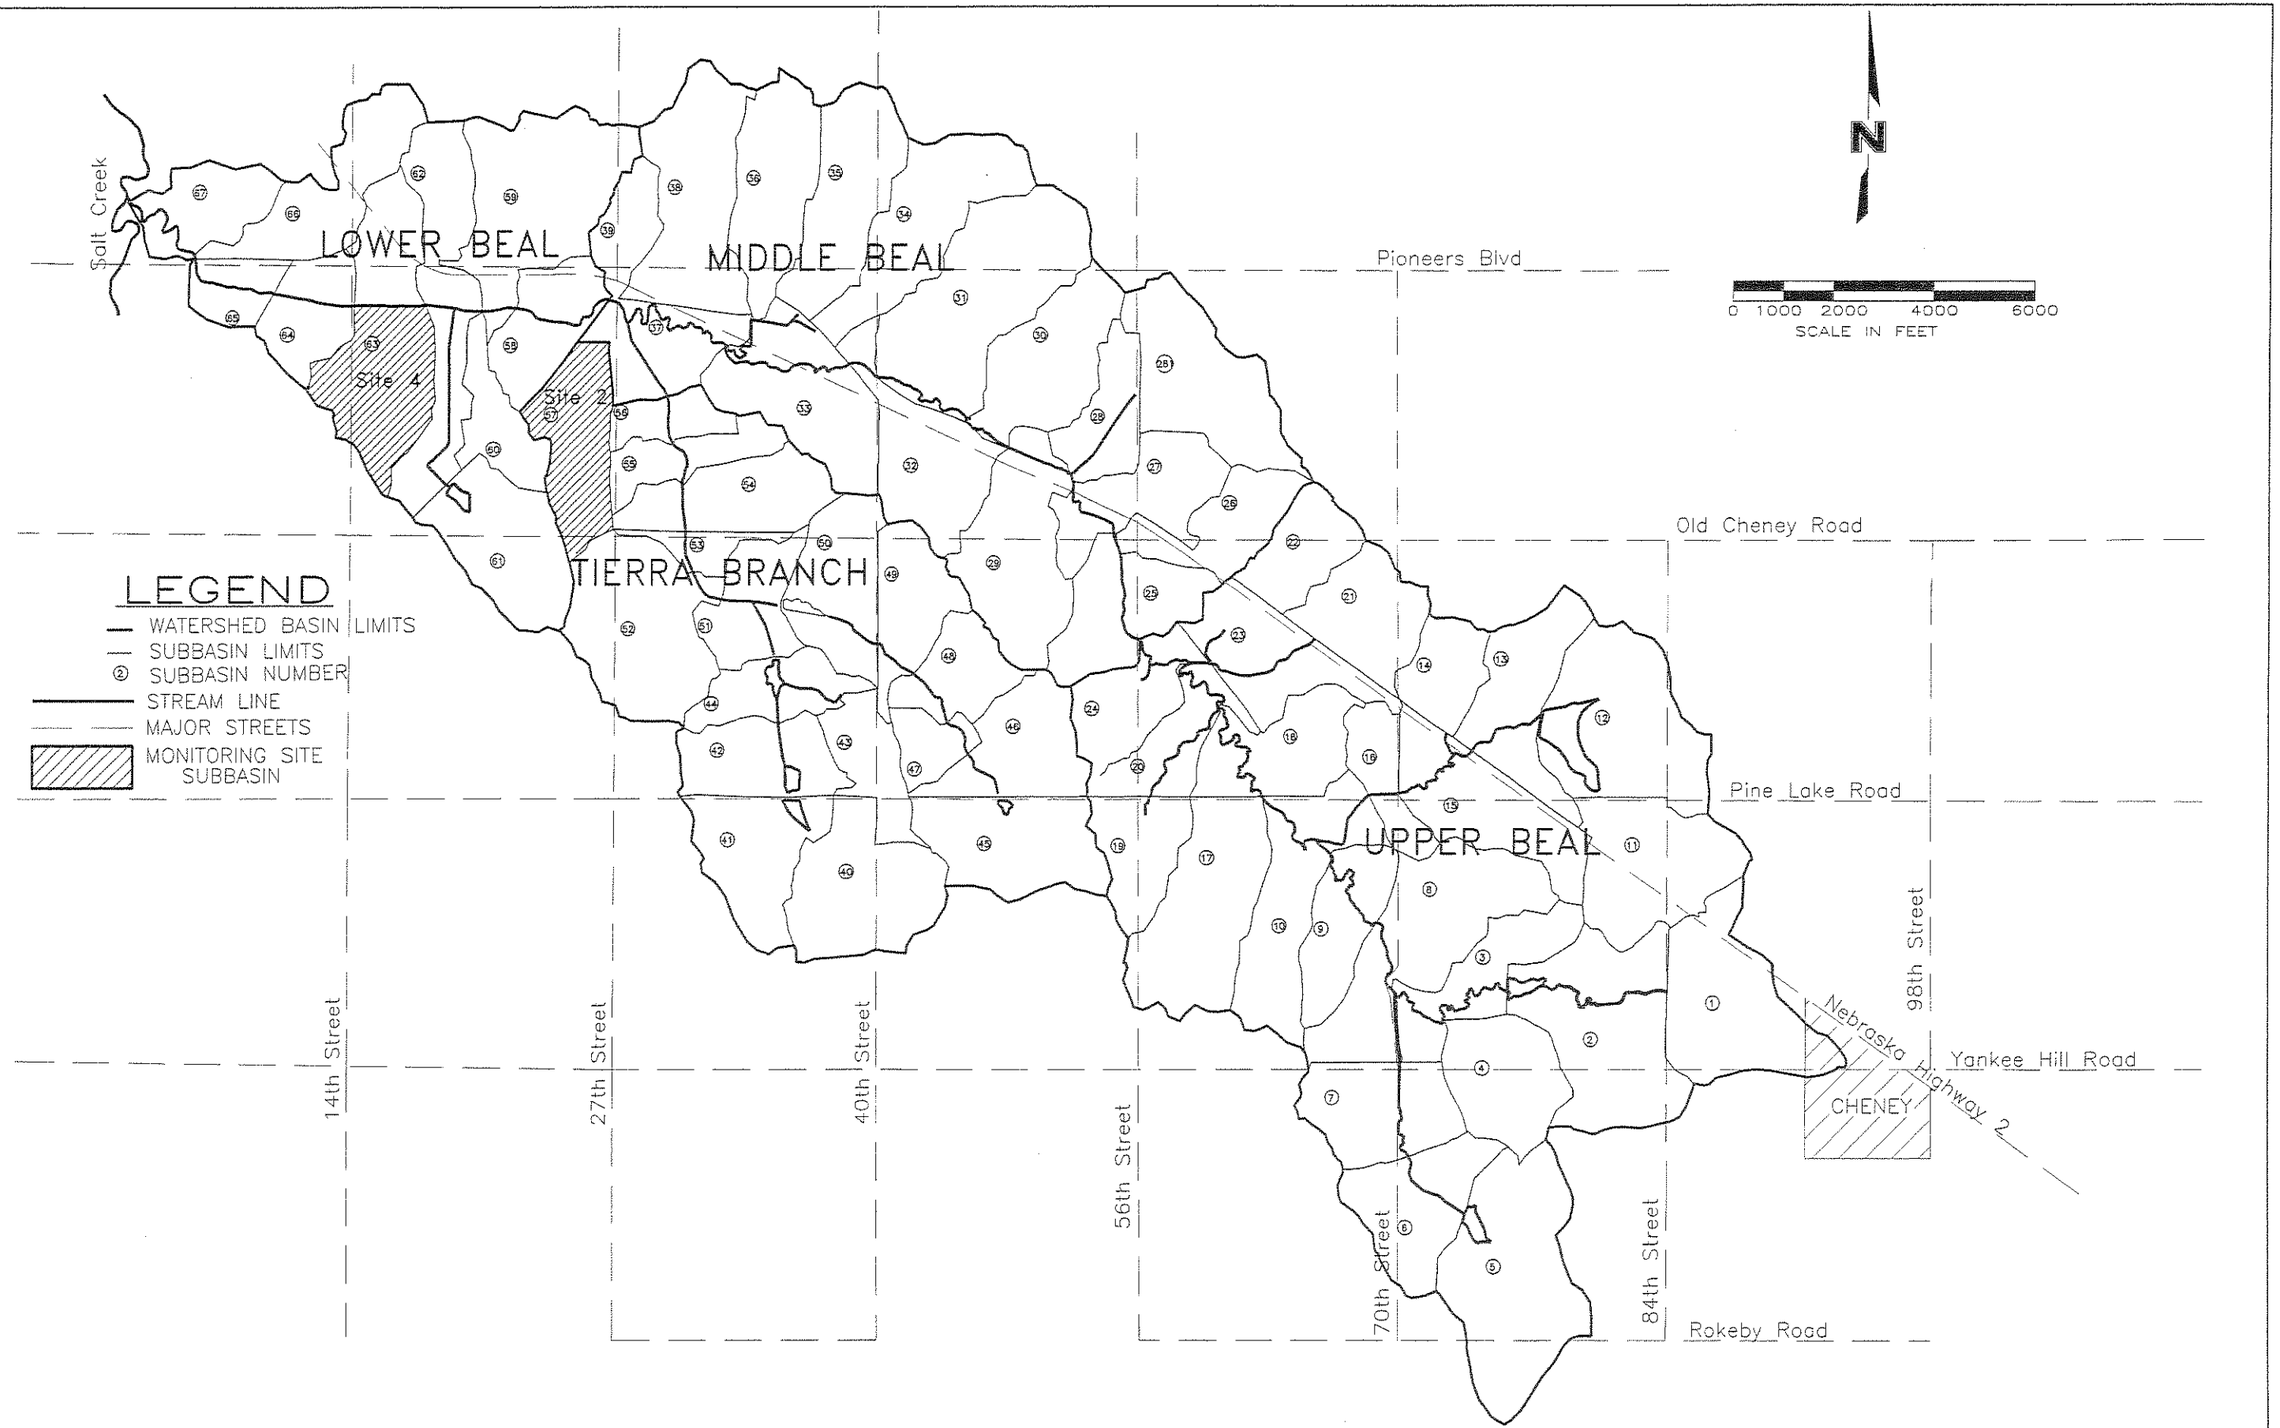

06/30/1999 11:10 A.M. FILE: F:\PROJECTS\960280\DWG\FigVII1.DWG SCALE: 3000

DRAWN BY: JJM DATE: JUNE 1999 REVISIONS:	BEAL SLOUGH MASTER PLAN LINCOLN, NEBRASKA	NPDES STORMWATER MONITORING SITE LOCATION MAP	FIGURE I-10