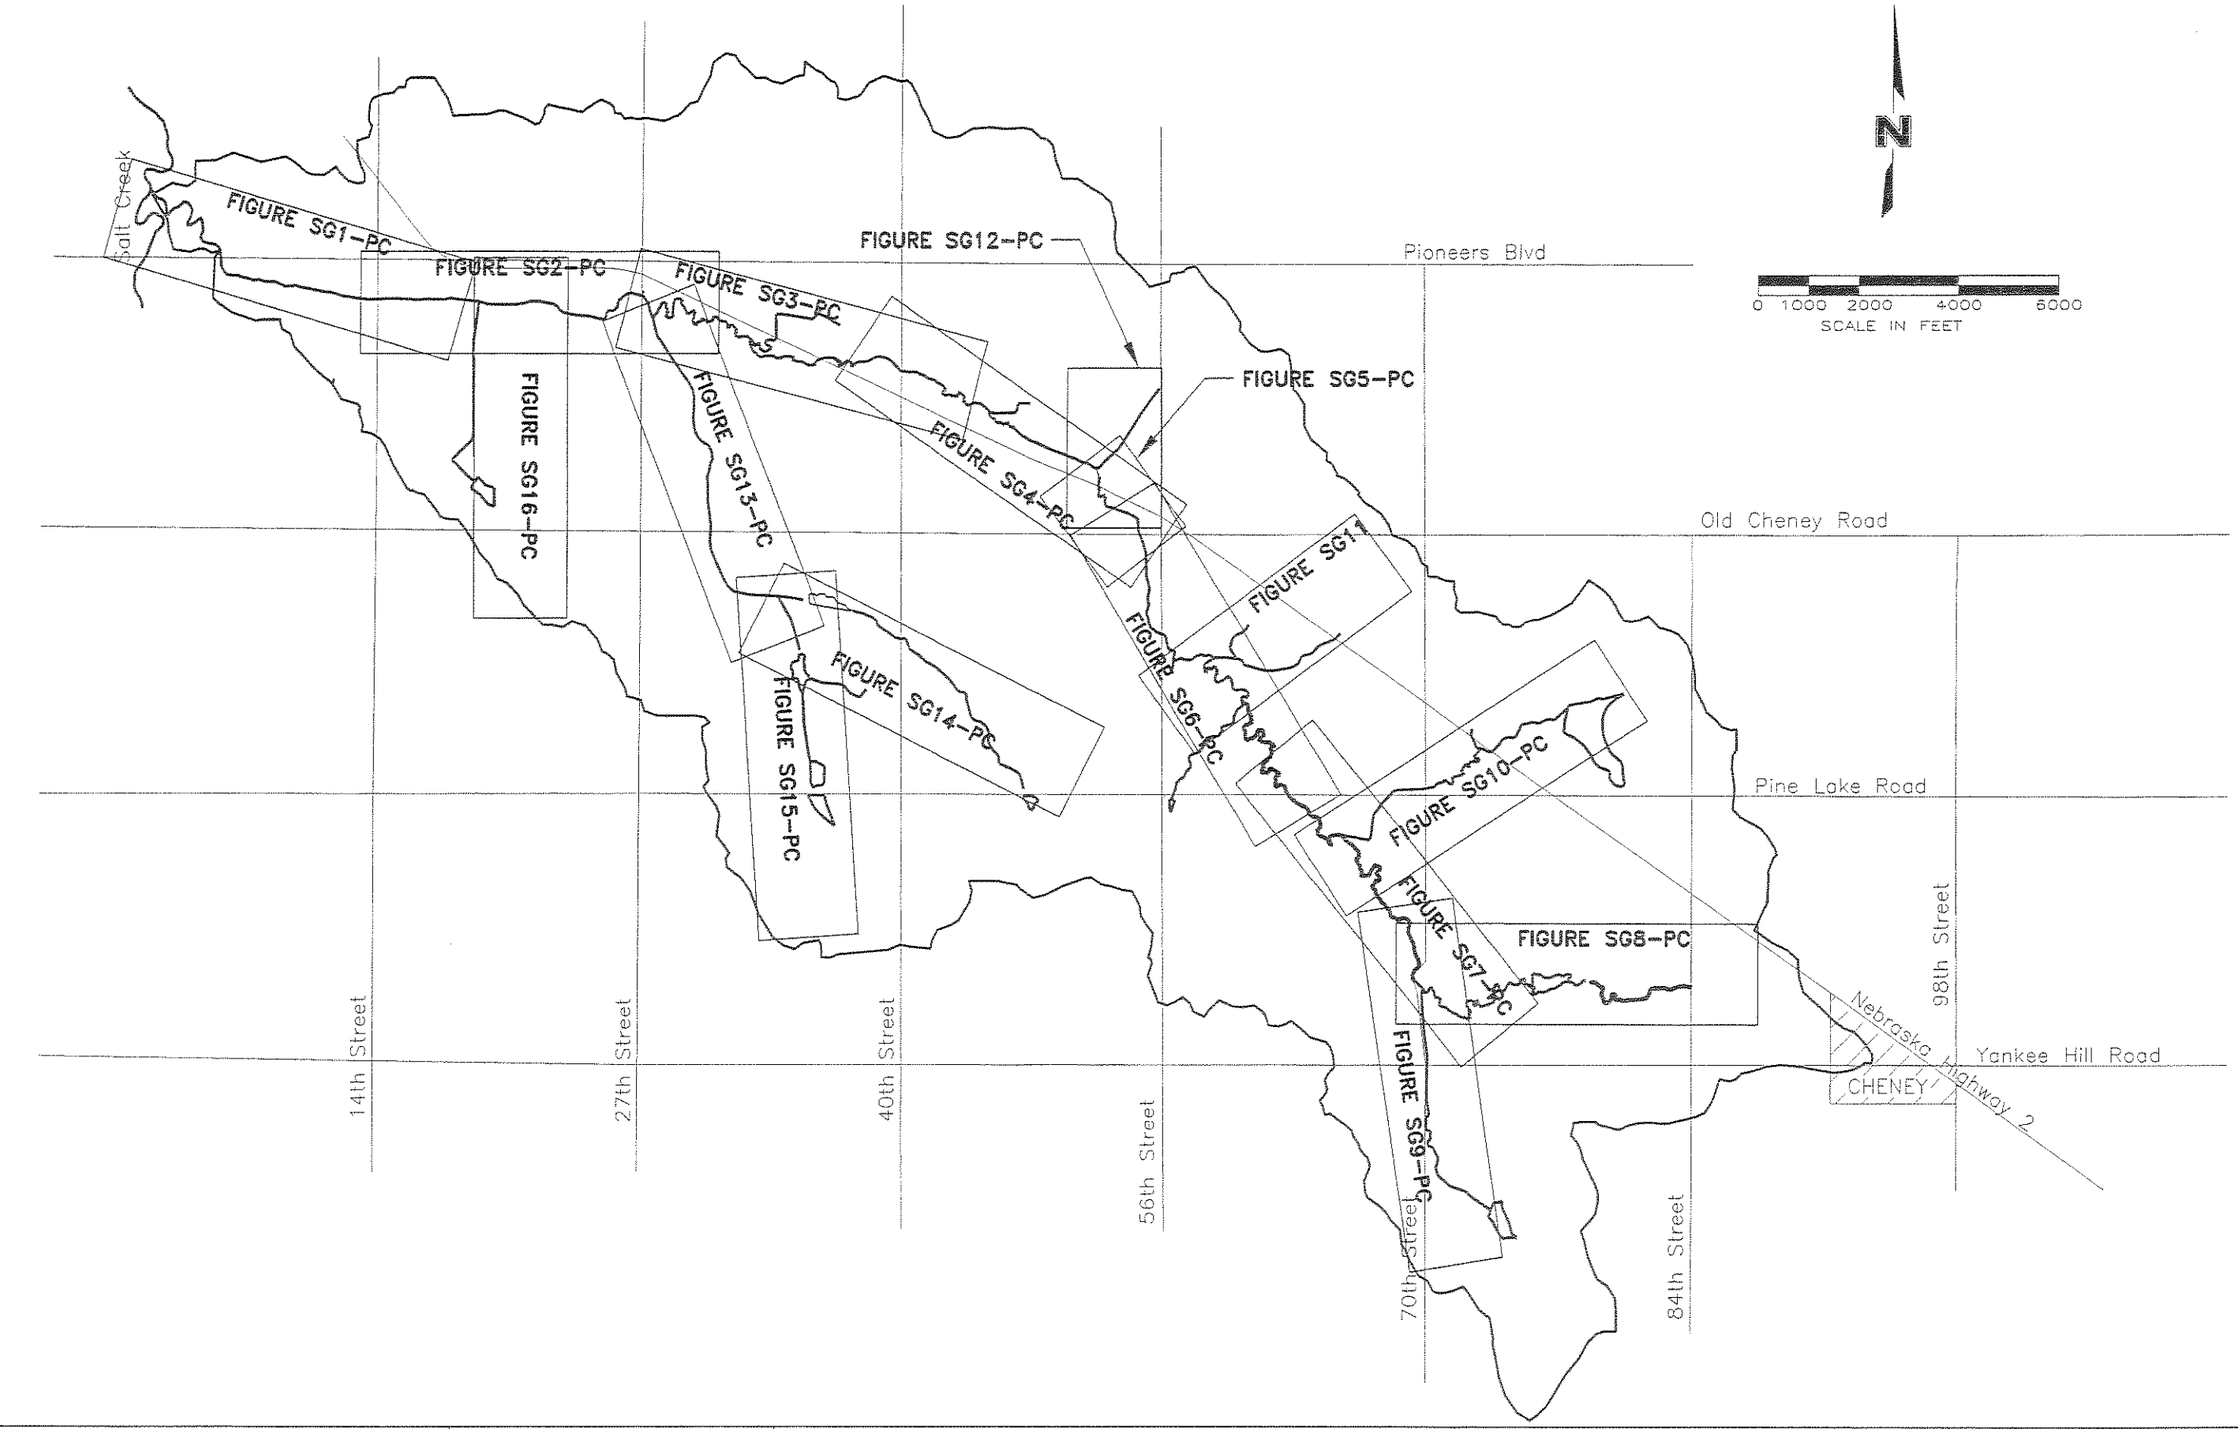

6/30/1999 11:58 A.M. FILE: F:\Projects\960280\dwg\FIGI-12.dwg SCALE: 3000

	DRAWN BY: JJM DATE: JUNE 1999 REVISIONS:	BEAL SLOUGH MASTER PLAN LINCOLN, NEBRASKA	STREAM SEGMENT FIGURE KEY MAP	FIGURE I-11