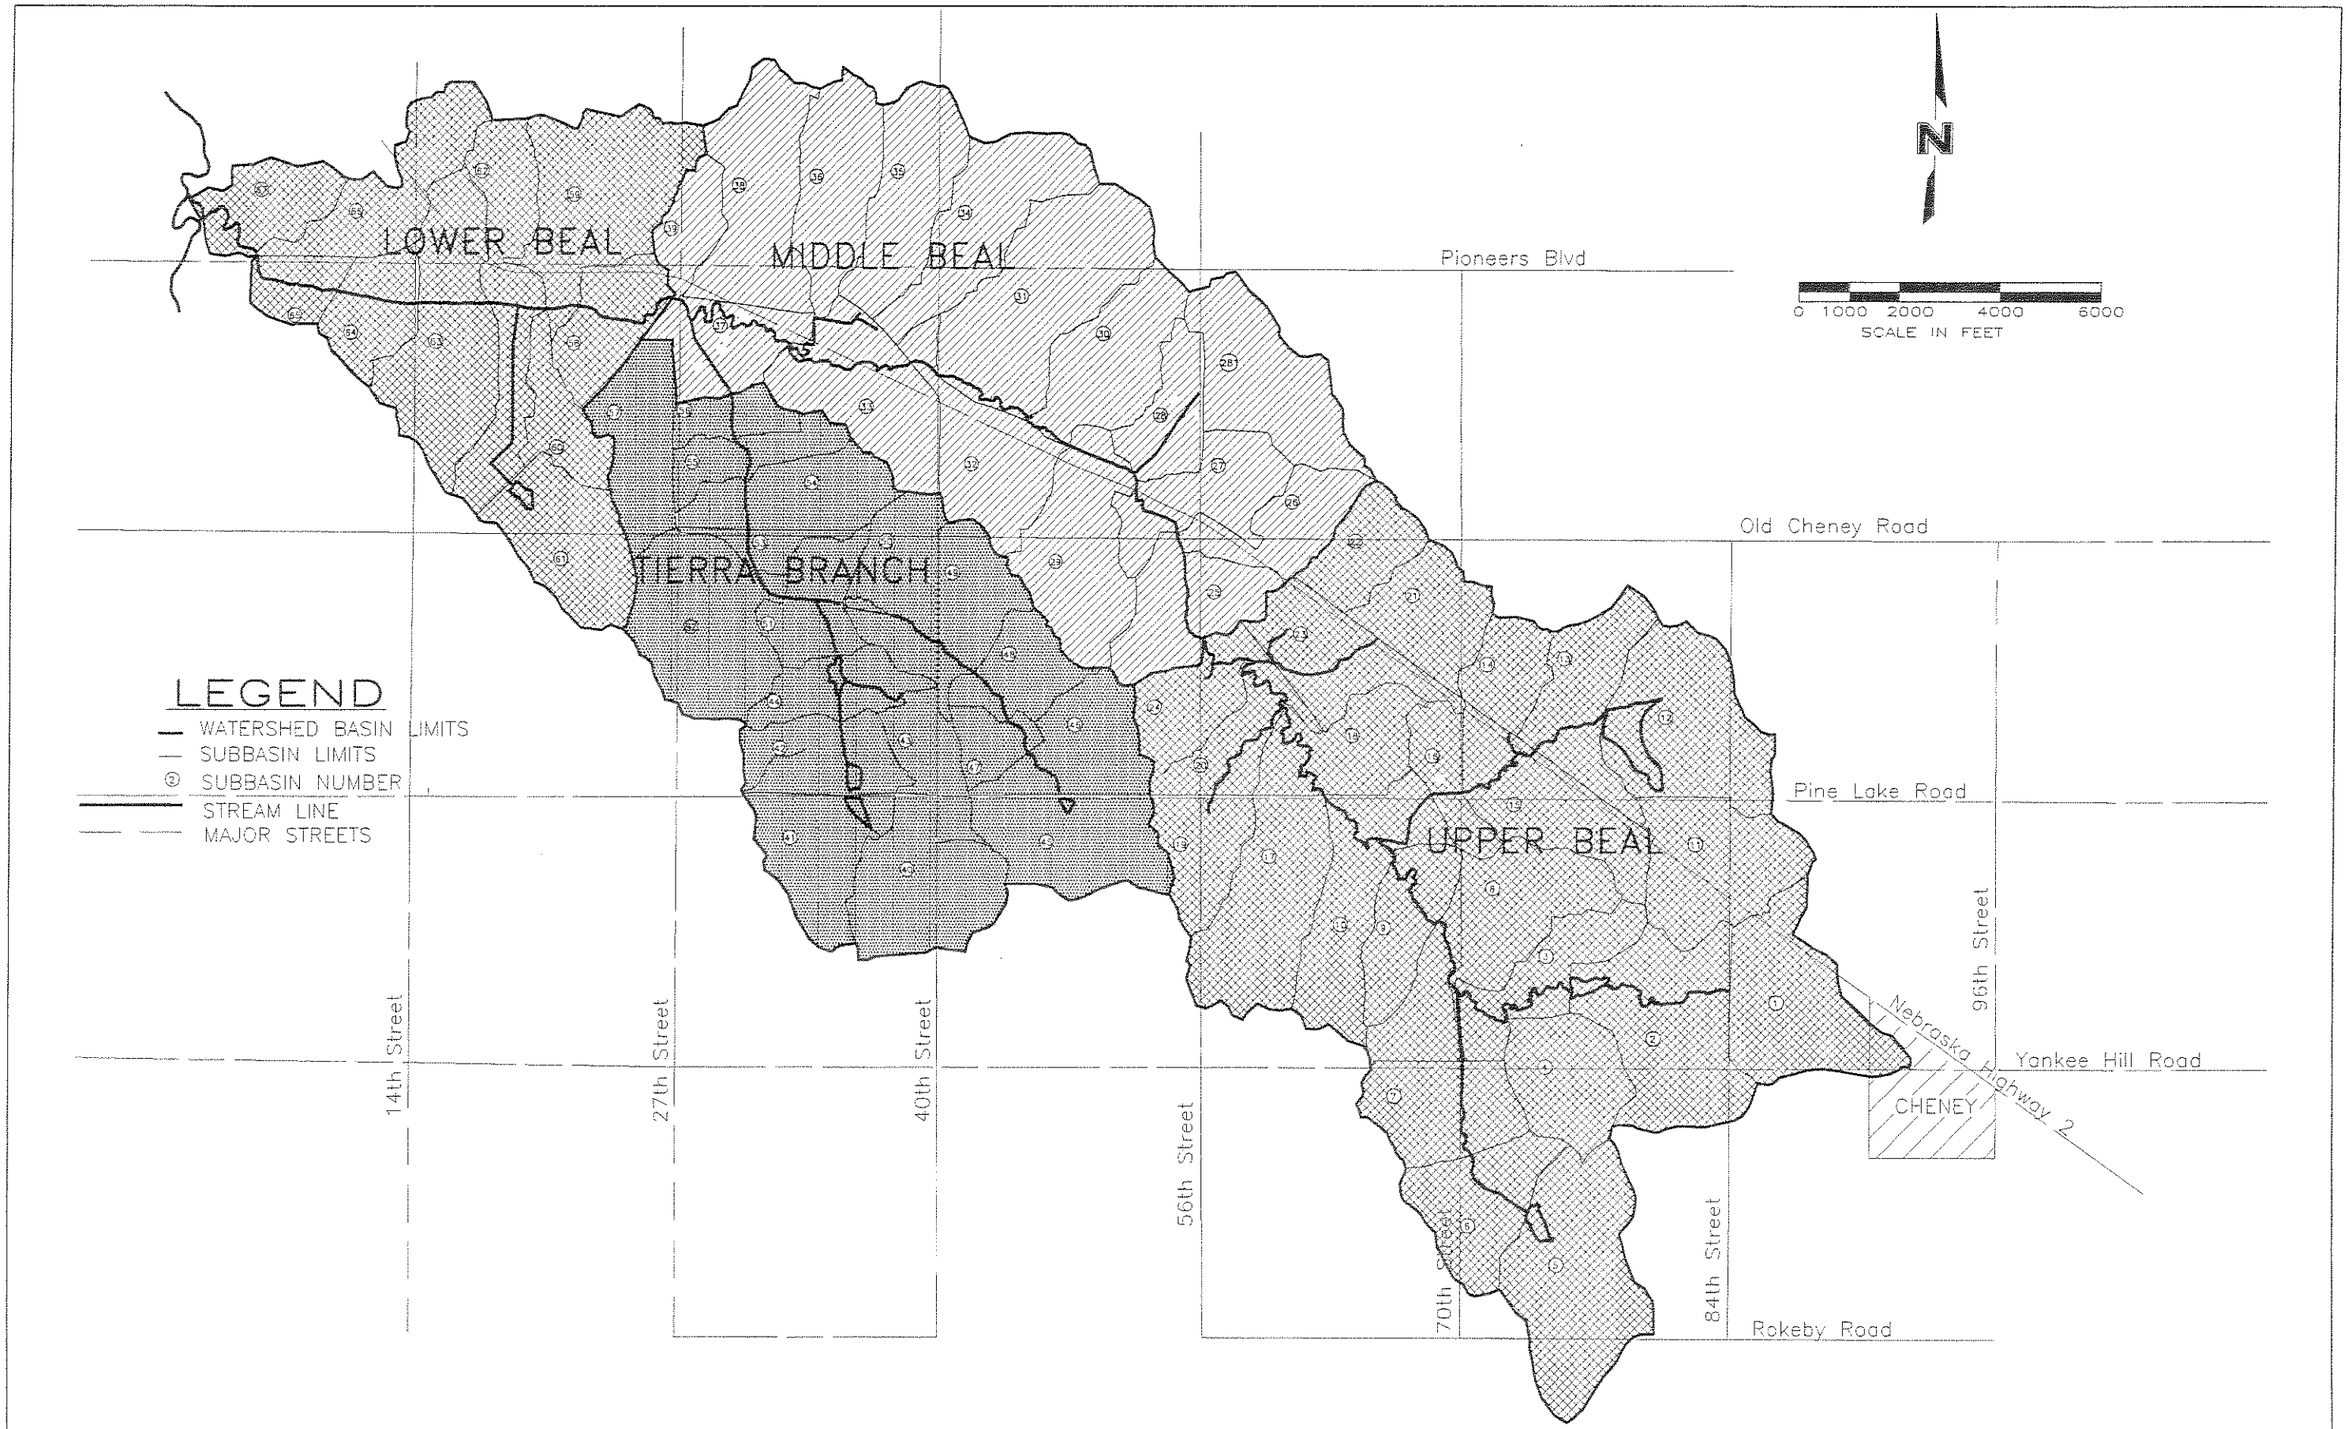

6/30/1999 12:00 P.M. FILE: F:\Projects\960280\dwg\FIG-1-2.dwg SCALE: 3000

DRAWN BY: JJM DATE: JUNE 99 REVISIONS:	BEAL SLOUGH MASTER PLAN LINCOLN, NEBRASKA	BASIN MAP	FIGURE 1-2