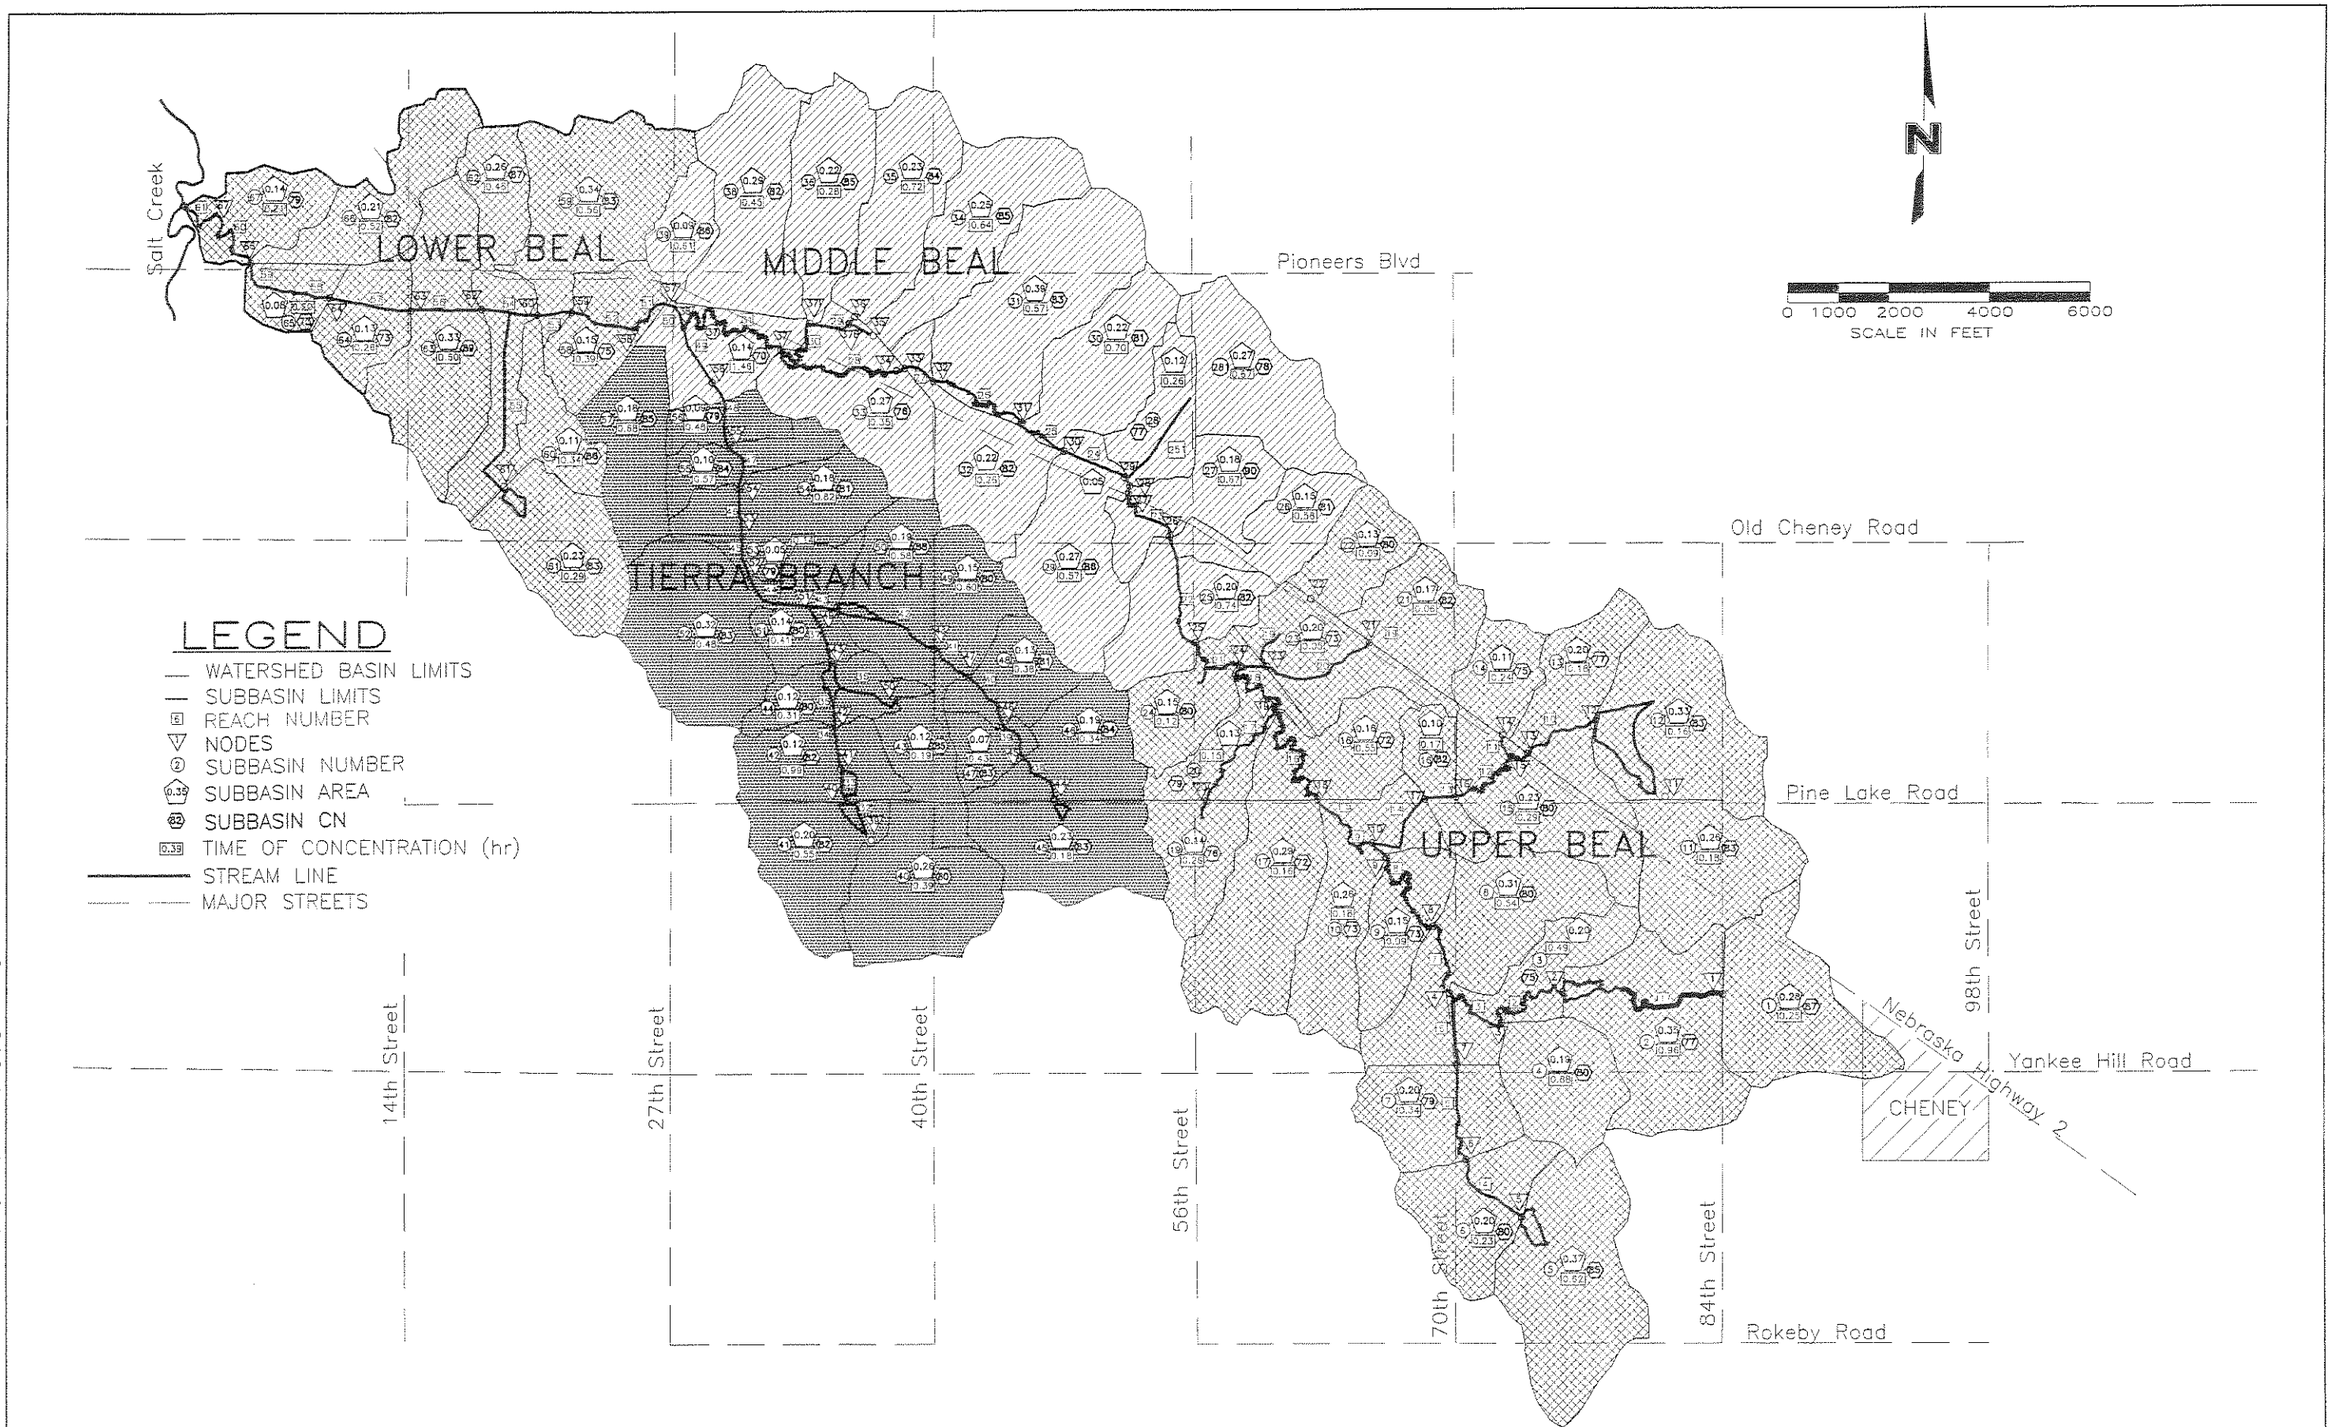

6/30/1999 4:26 P.M. FILE: F:\Projects\960280\dwg\fig-I-8.dwg SCALE: 3000

DRAWN BY: JJM DATE: JUNE 1999 REVISIONS:	BEAL SLOUGH MASTER PLAN LINCOLN, NEBRASKA	FULLY URBANIZED HYDROLOGIC CONDITIONS	FIGURE I-9