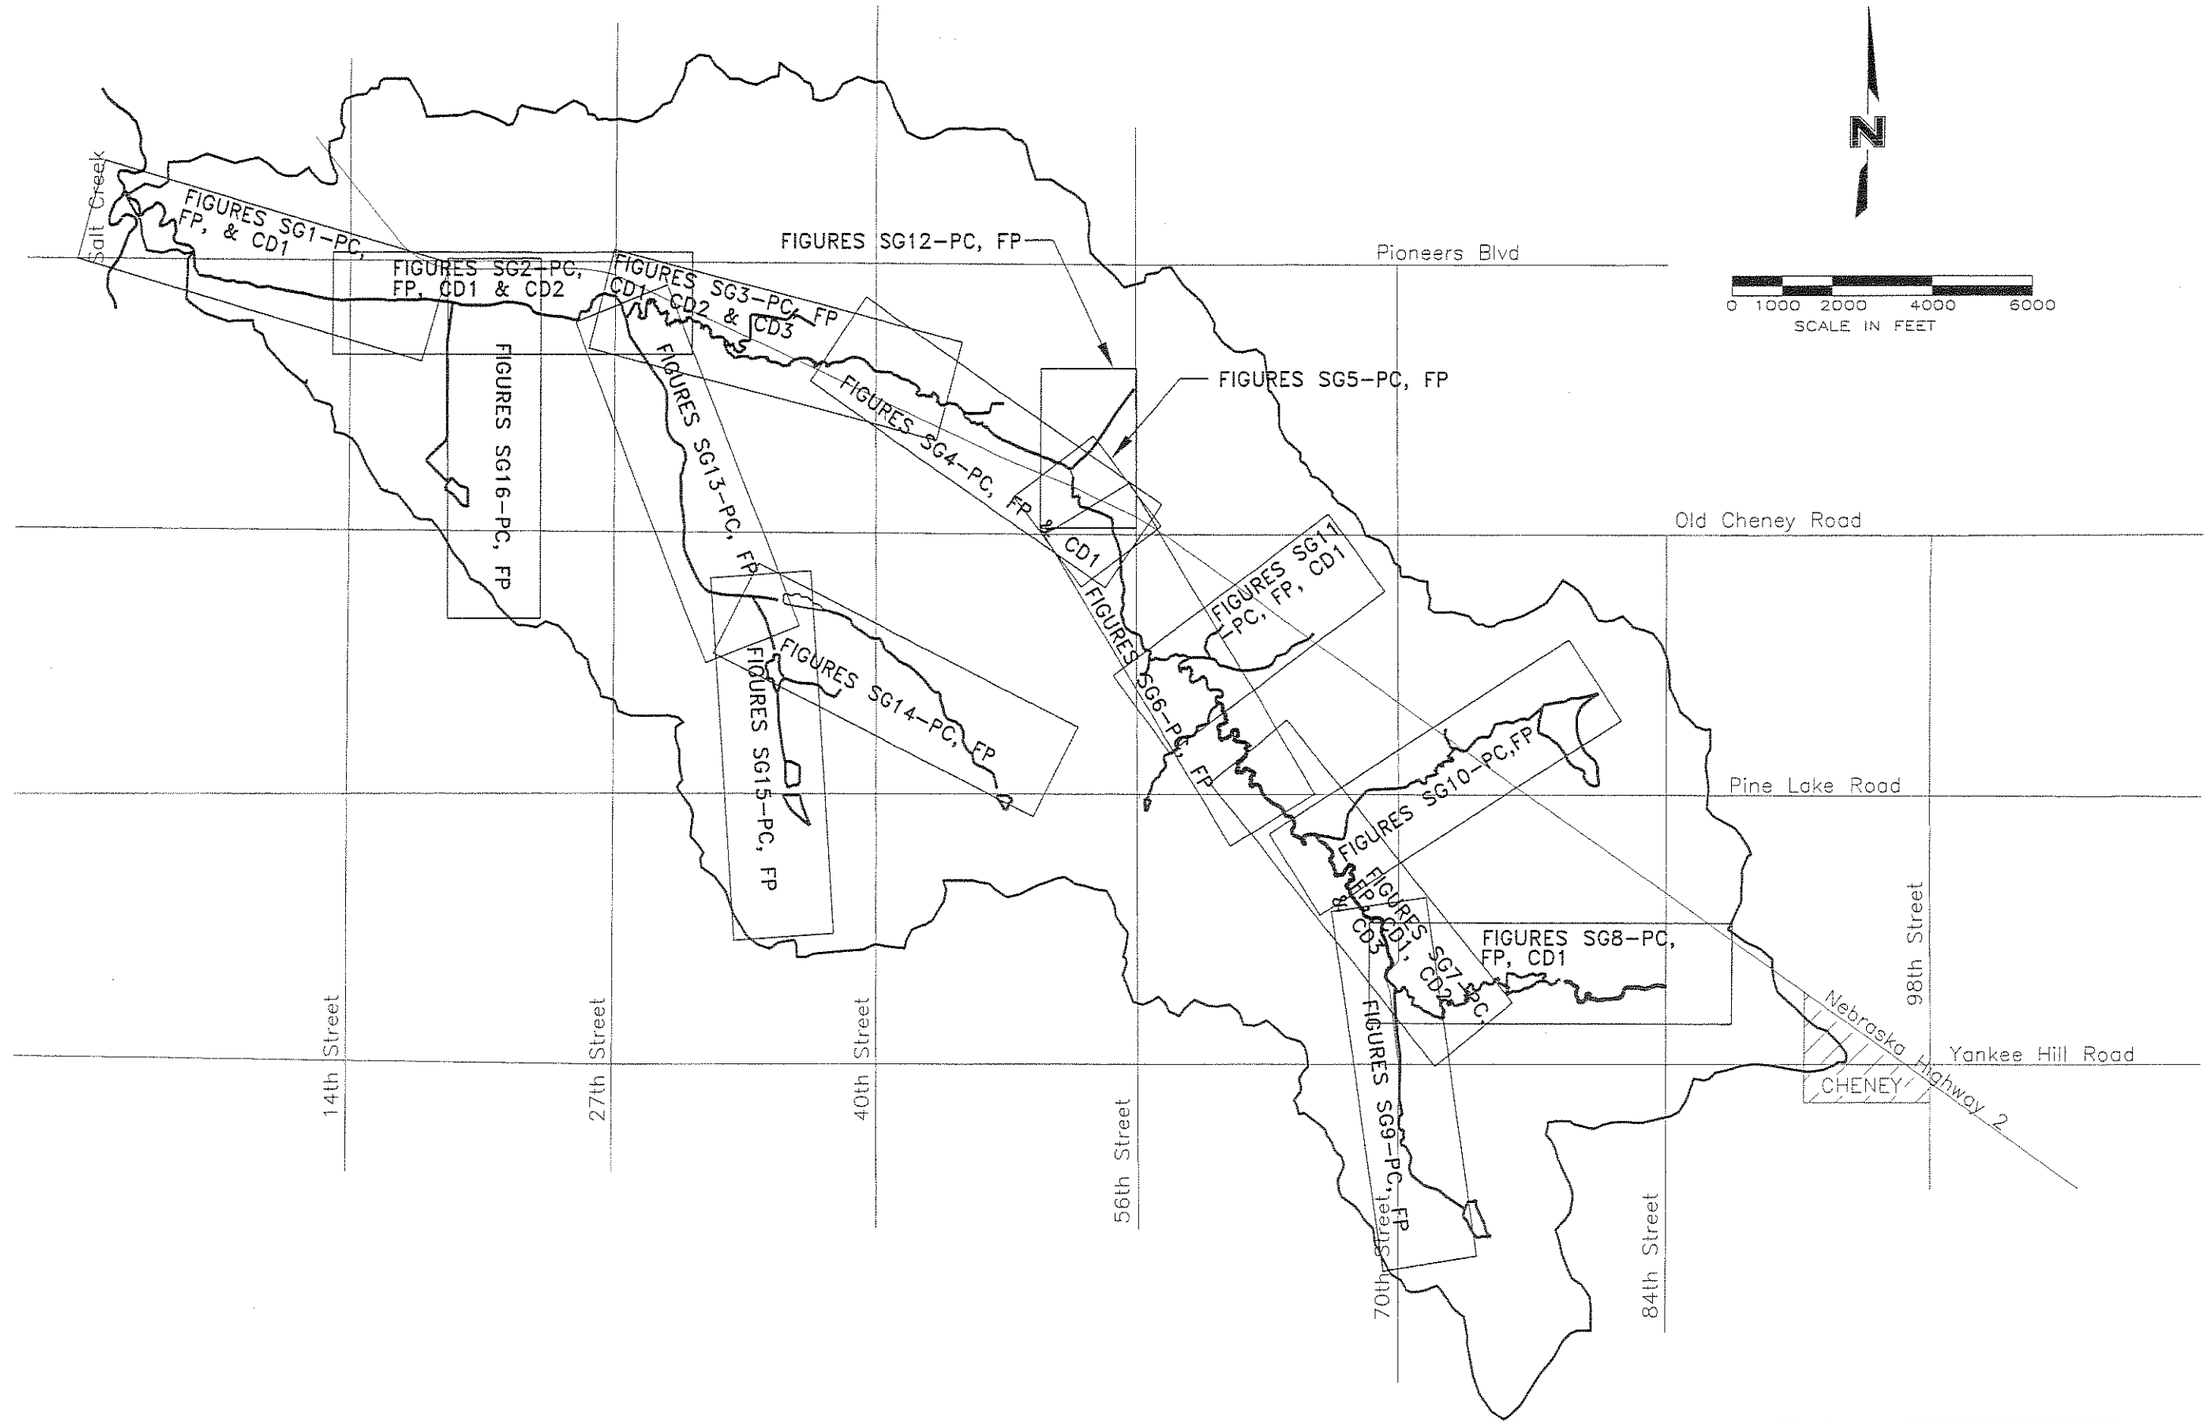

5/9/2000 10:02 A.M. FILE: F:\PROJECTS\960280\MSTRPLNDWGS\A5FIGVI1.dwg SCALE: 3000

DRAWN BY: JJM DATE: JUNE 1999 REVISIONS:	BEAL SLOUGH MASTER PLAN LINCOLN, NEBRASKA	STREAM SEGMENT FIGURE KEY MAP	FIGURE MP-3