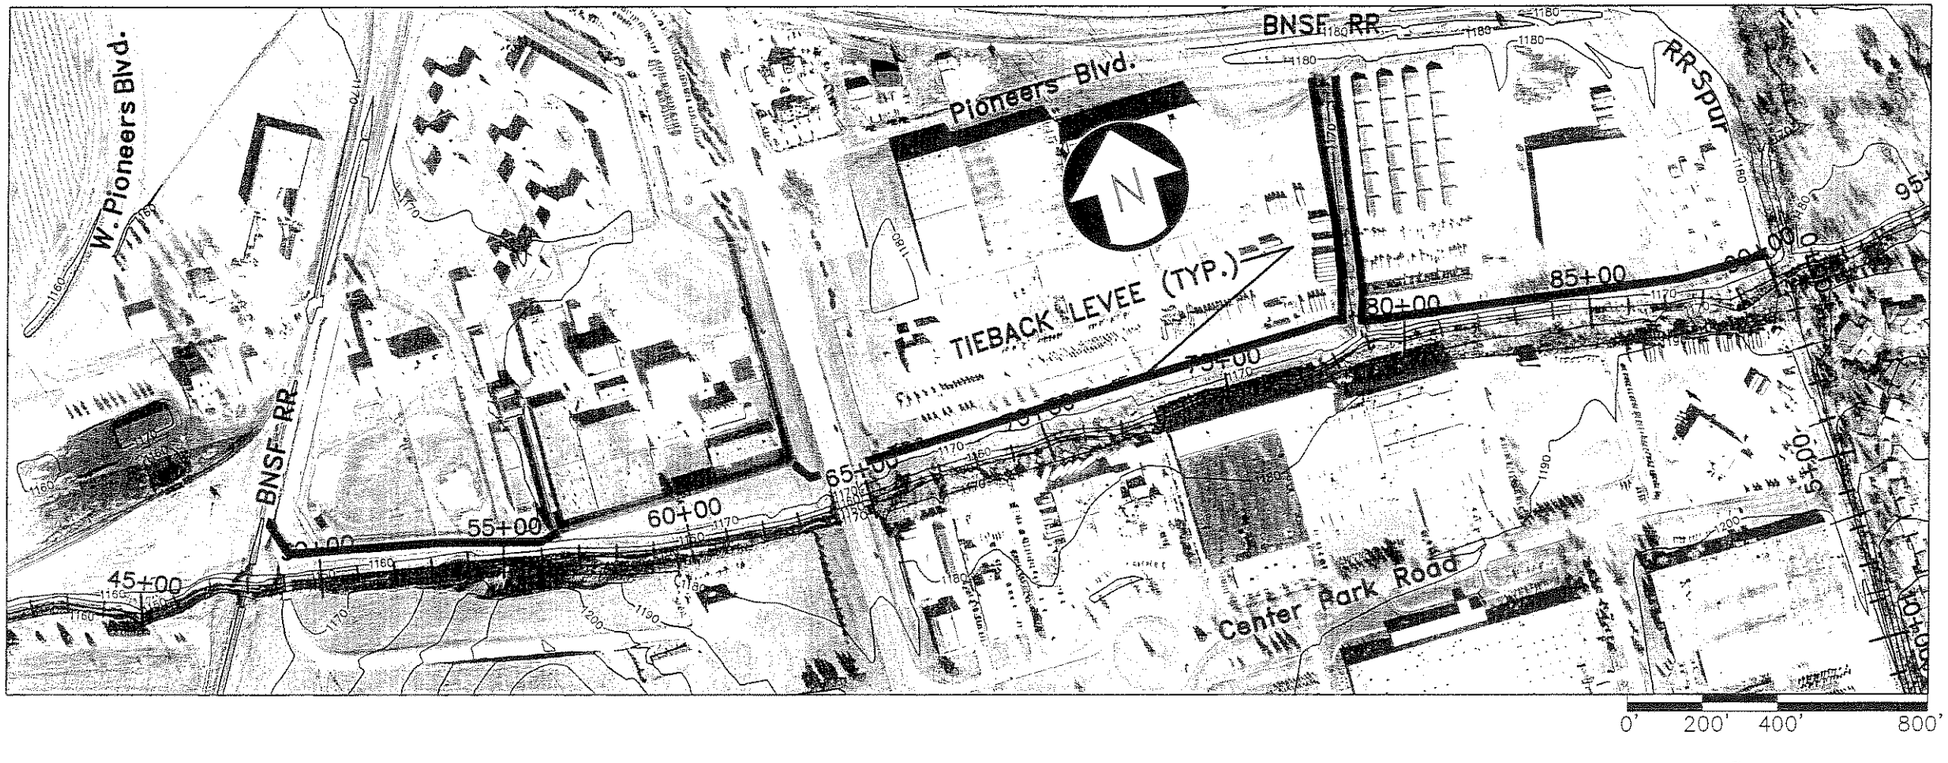

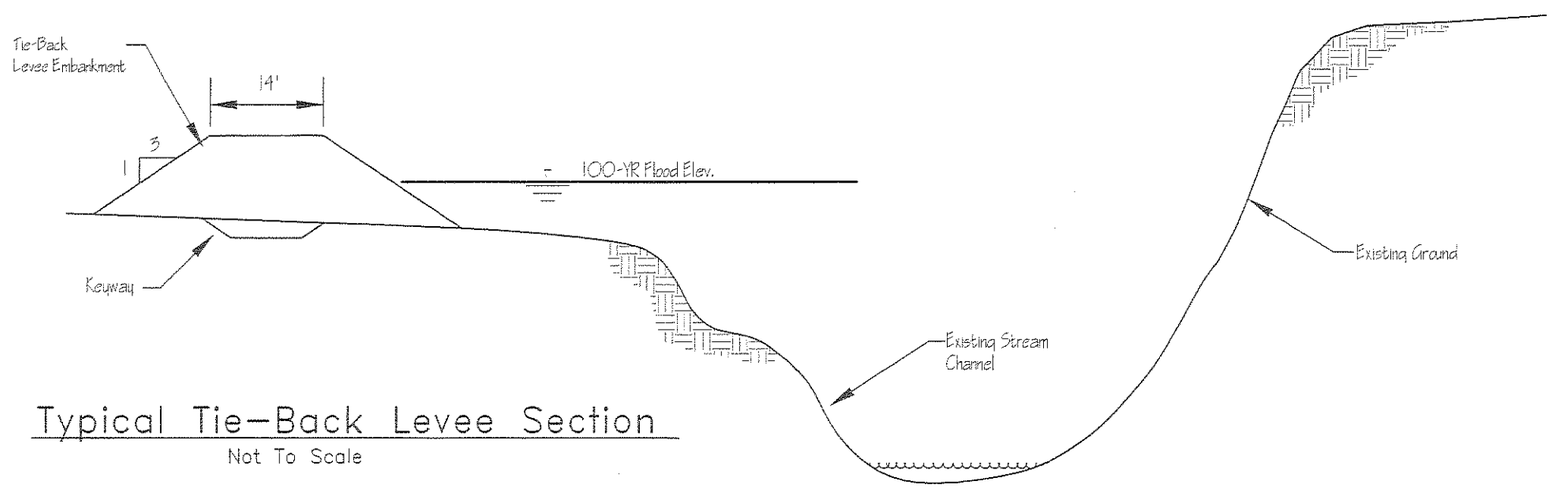

Typical Tie-Back Levee Section

Not To Scale

	DRAWN BY: JJM DATE: JUNE 99 REVISIONS:	BEAL SLOUGH MASTER PLAN LINCOLN, NEBRASKA	STREAM SEGMENT 1 & 2 TIEBACK LEVEE CONCEPT	FIGURE SG1-CD1

6/24/1999 10:33 P.M. FILE: F:\Projects\960260\dwg\tieback1b.dwg SCALE: 1