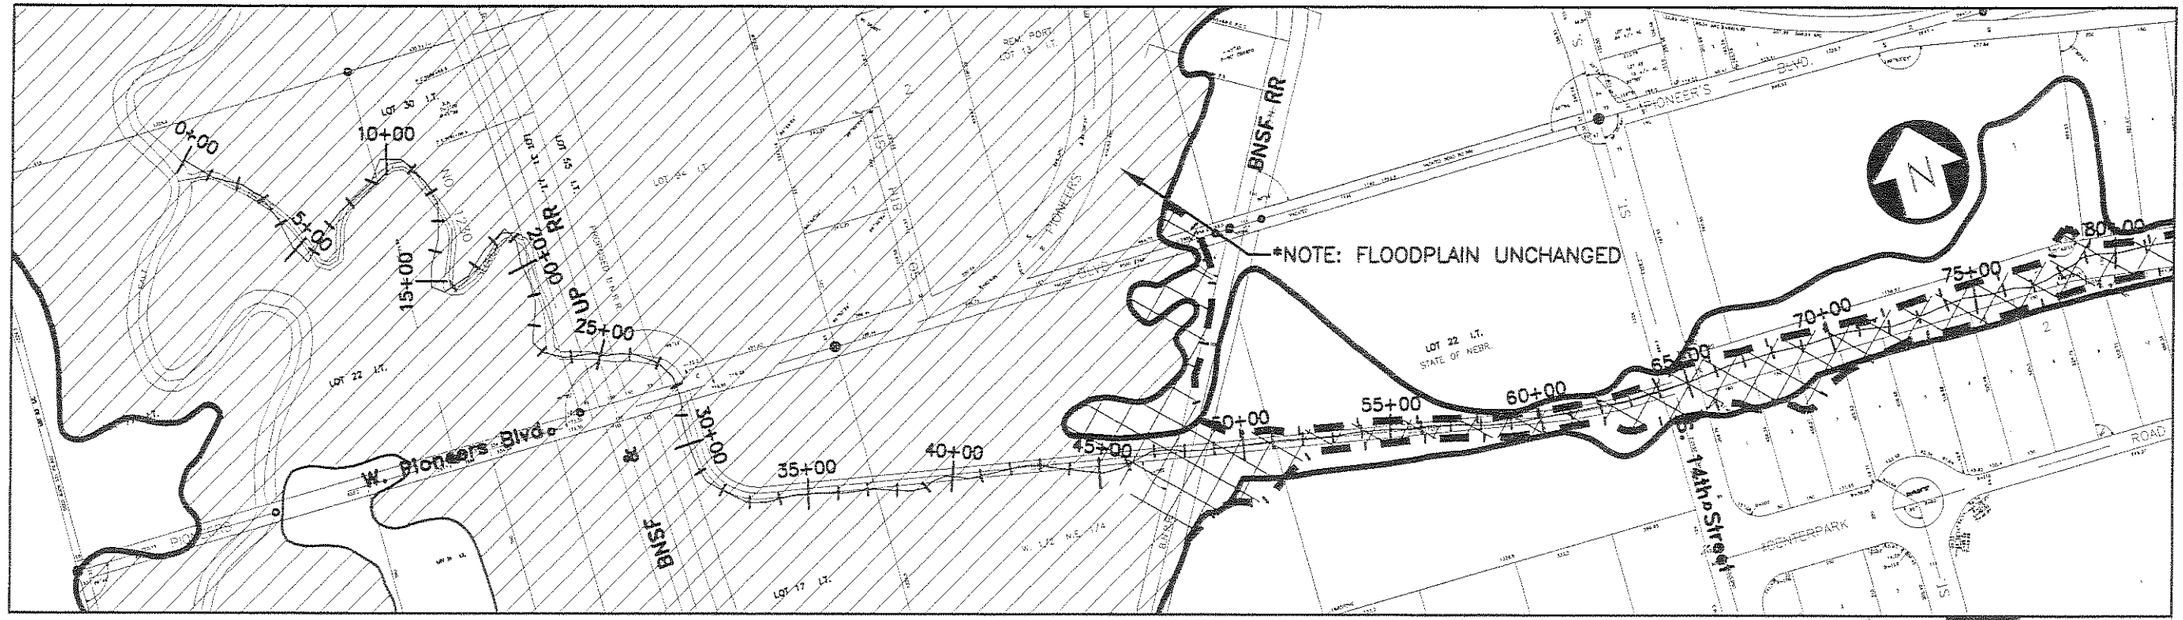

FIS 100 YEAR FLOOD

MASTER PLAN 100 YEAR FLOOD W/ IMPROVEMENTS COMPLETED

0' 250' 500' 1000'

*NOTE; SEE FIGURE VI-I OF INTERM BASIN REPORT FOR COMPARISONS OF FIS AND 1998 FLOODPLAINS

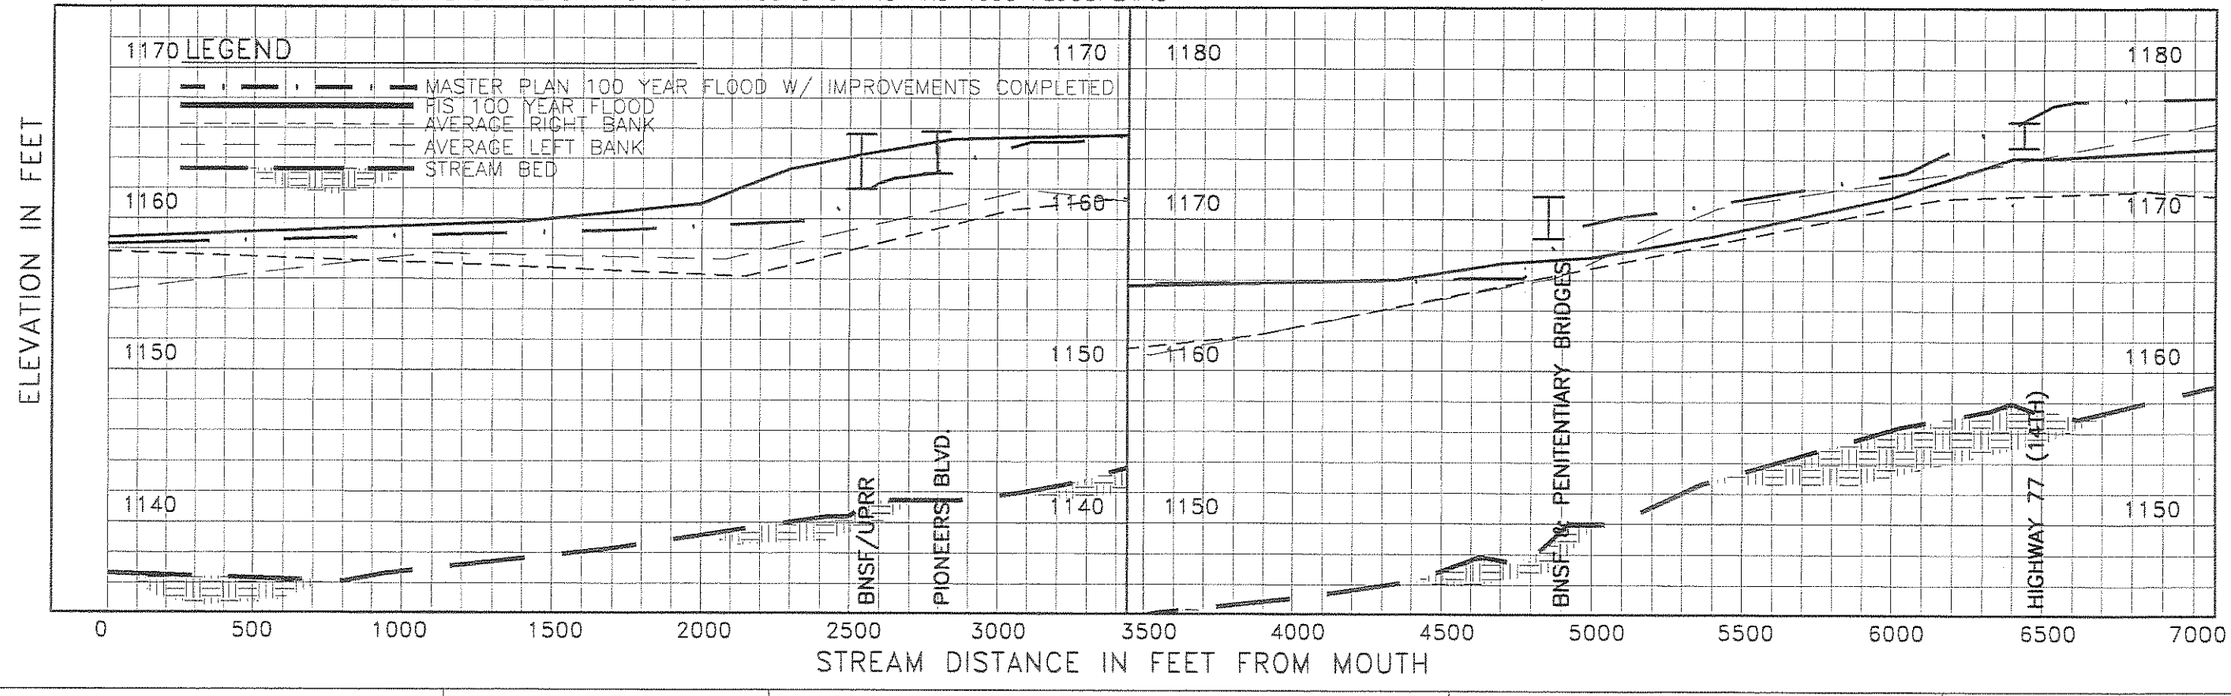

SCALE: 1" = 500' HORIZONTAL 1" = 10' VERTICAL	DRAWN BY: JJM DATE: 05/20/99 REVISIONS:	BEAL SLOUGH MASTER PLAN LINCOLN, NEBRASKA	STREAM SEGMENT 1 PLAN & PROFILE SALT CREEK TO 14TH STREET	FIGURE SG1-FP

6/24/1999 3:17 P.M. FILE: F:\Projects\960280\dwg\1ASHEET1.dwg SCALE: 1