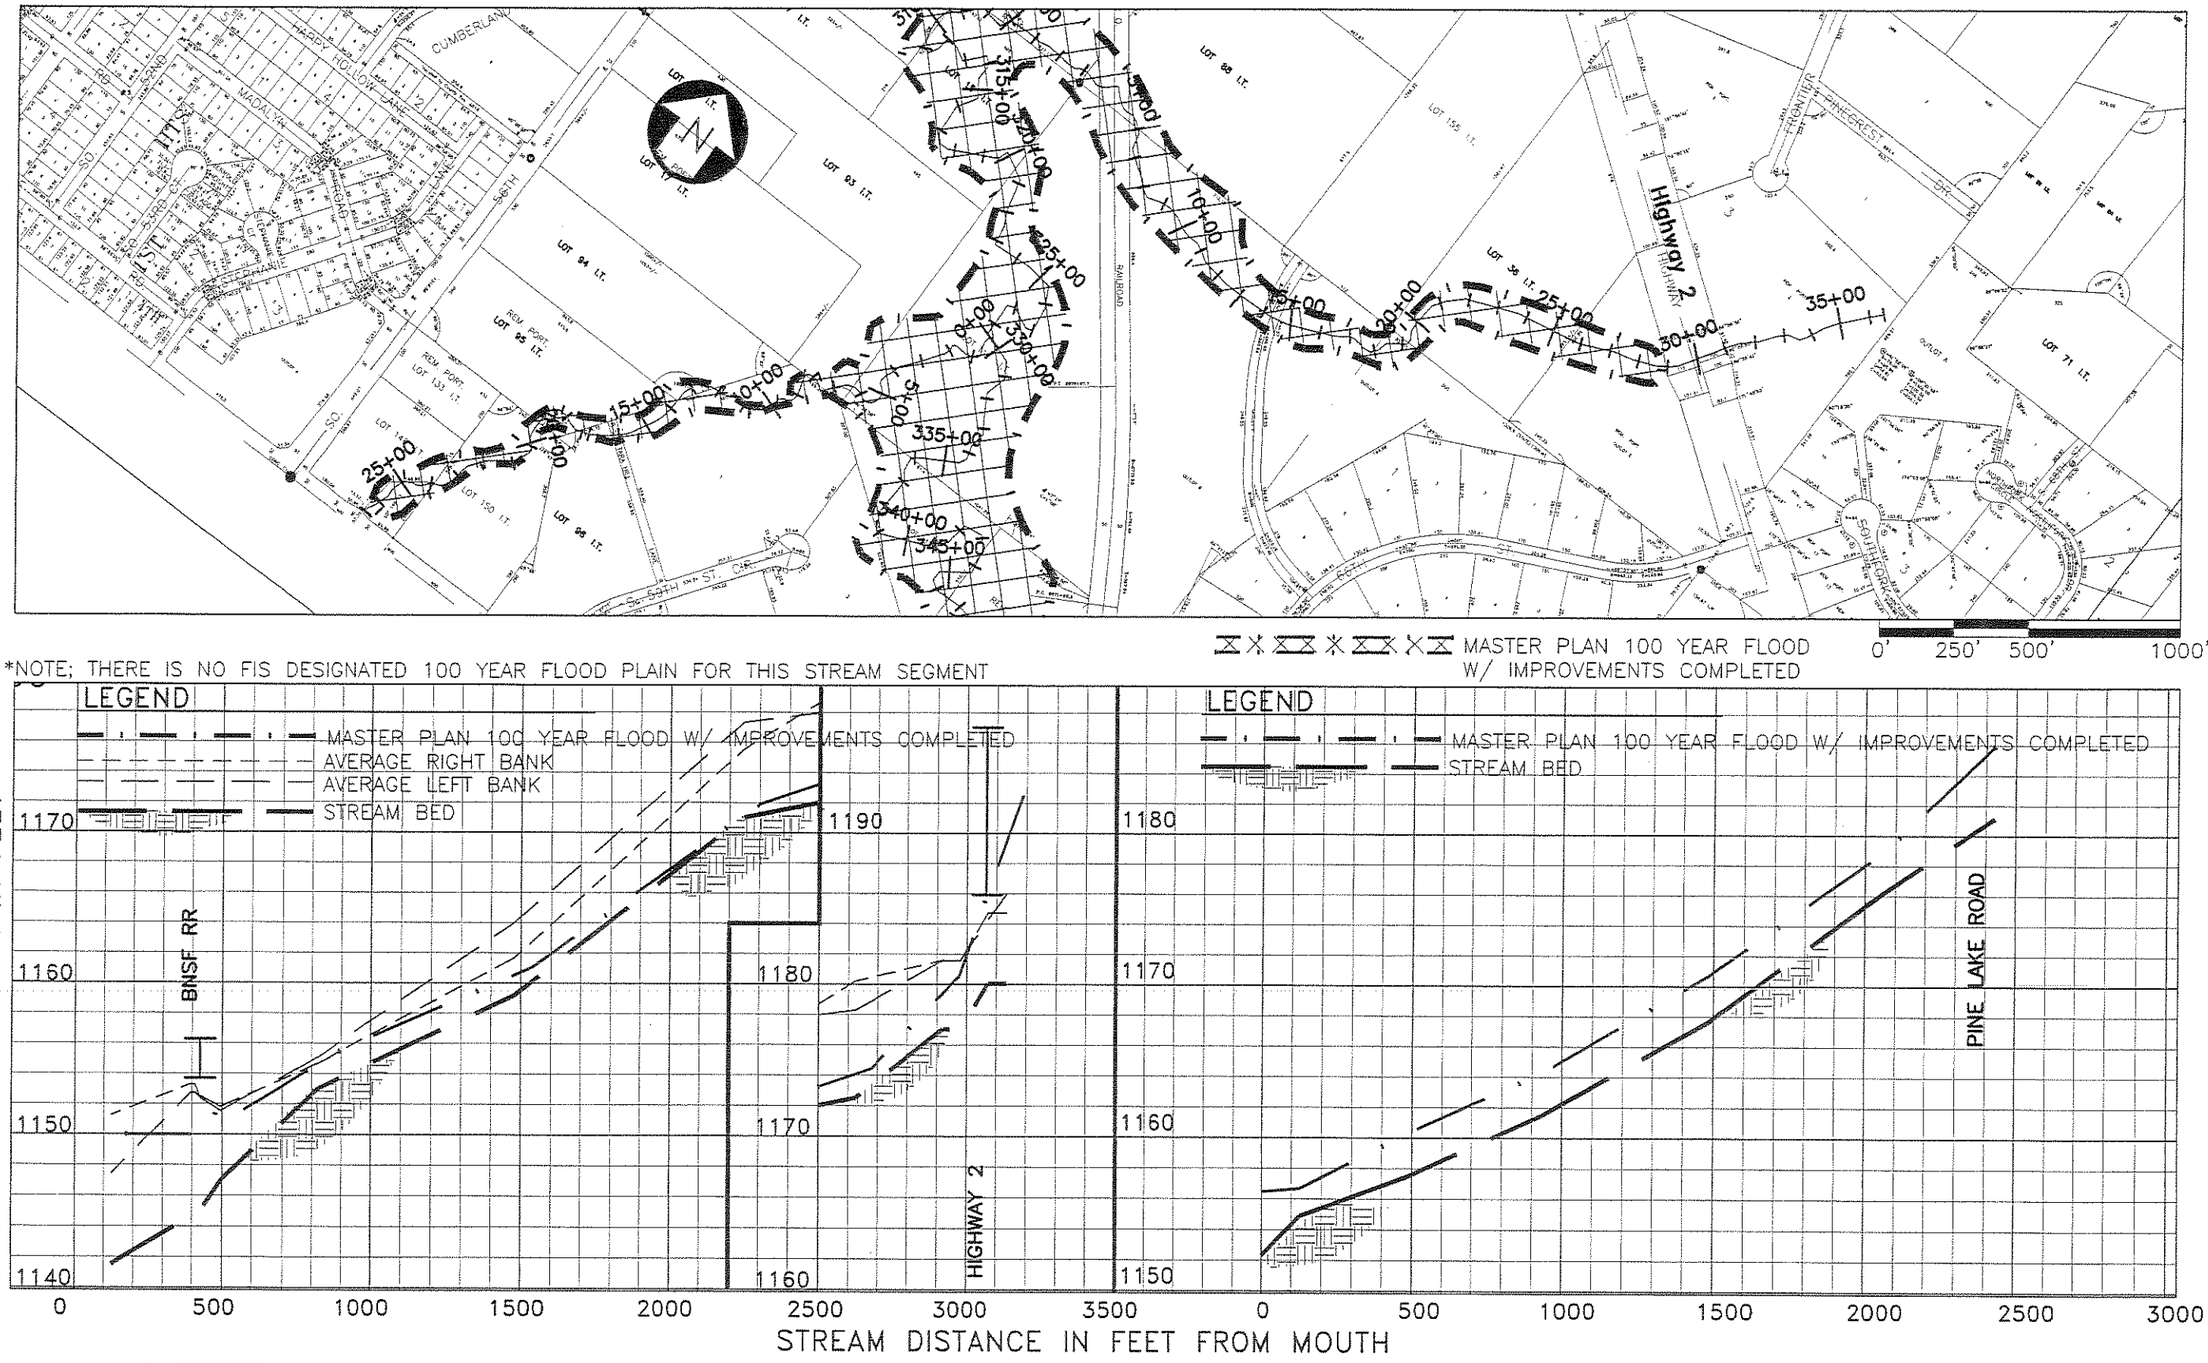

*NOTE; THERE IS NO FIS DESIGNATED 100 YEAR FLOOD PLAIN FOR THIS STREAM SEGMENT

DRAWN BY: JJM DATE: JUNE 1999 REVISIONS:	BEAL SLOUGH MASTER PLAN LINCOLN, NEBRASKA	STREAM SEGMENT 14 PLAN AND PROFILE HIGHWAY 2 SW TO 56th STREET TRIBUTARIES	FIGURE SG11-FP

6/25/1999 11:53 A.M. FILE: F:\Projects\960280\dwg\ZBSHEET14.dwg SCALE: 1