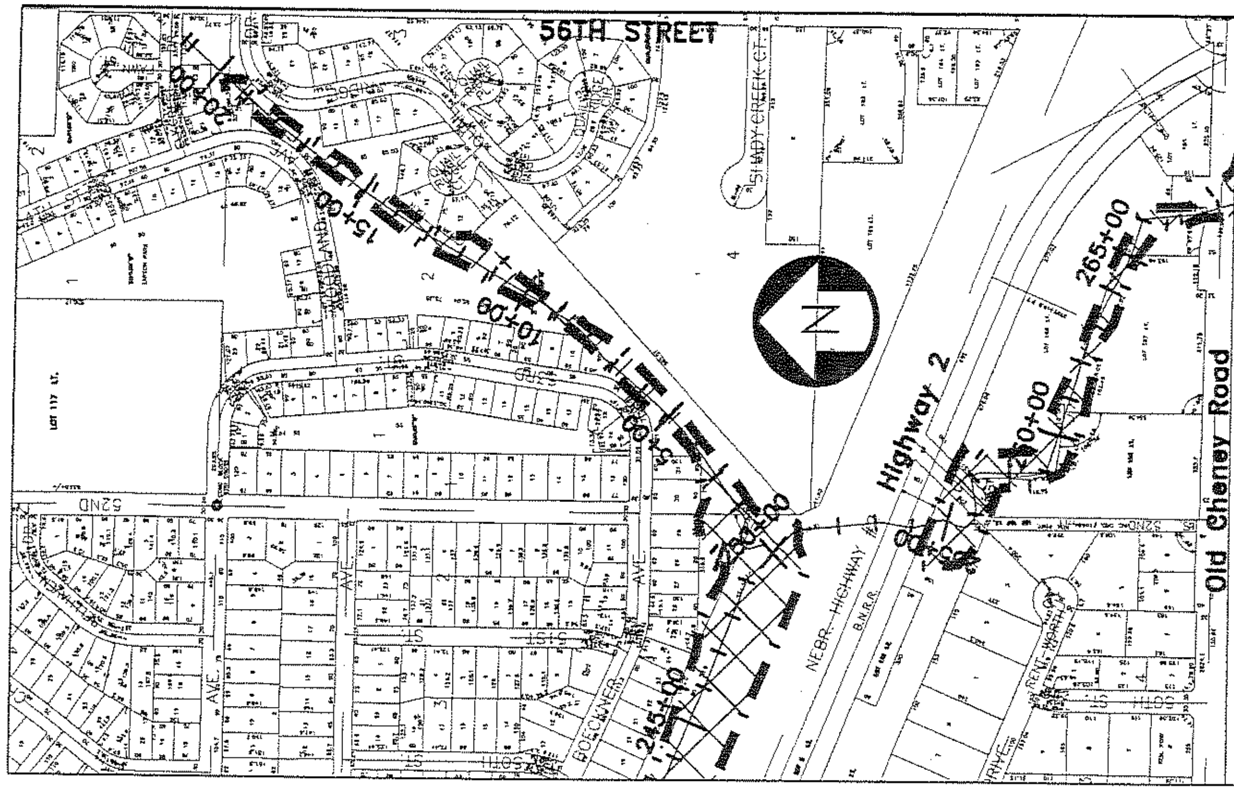

MASTER PLAN 100 YEAR FLOOD

0' 250' 500' 1000'

*NOTE: THERE IS NO FIS DESIGNATED 100 YR. FLOOD PLAIN FOR THIS STREAM SEGMENT

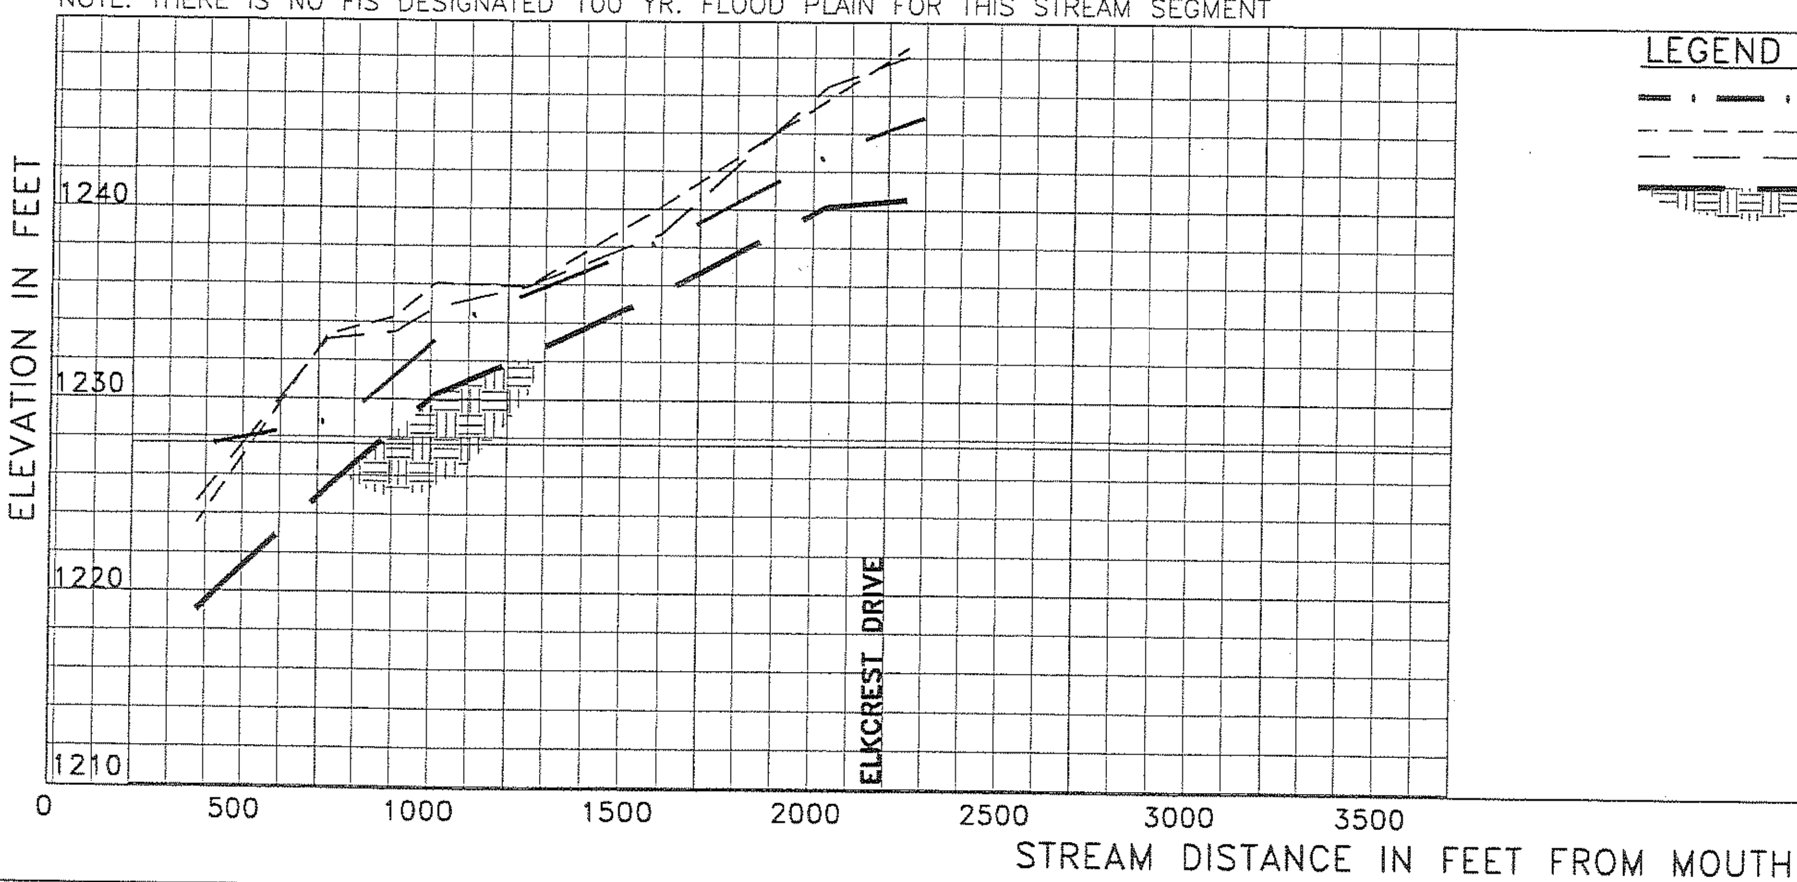

LEGEND

- MASTER PLAN 100 YEAR FLOOD W/ IMPROVEMENTS COMPLETED
- AVERAGE RIGHT BANK
- AVERAGE LEFT BANK
- STREAM BED

DRAWN BY: JJM
DATE: JUNE 1999
REVISIONS:

BEAL SLOUGH MASTER PLAN

LINCOLN, NEBRASKA

STREAM SEGMENT 13 PLAN AND PROFILE
HIGHWAY 2, NE TO 56th STREET TRIBUTARY

FIGURE SG12-FP

6/24/1999 9:29 P.M. FILE: F:\Projects\960280\dwg\1ZAASHEET13.dwg SCALE: 1