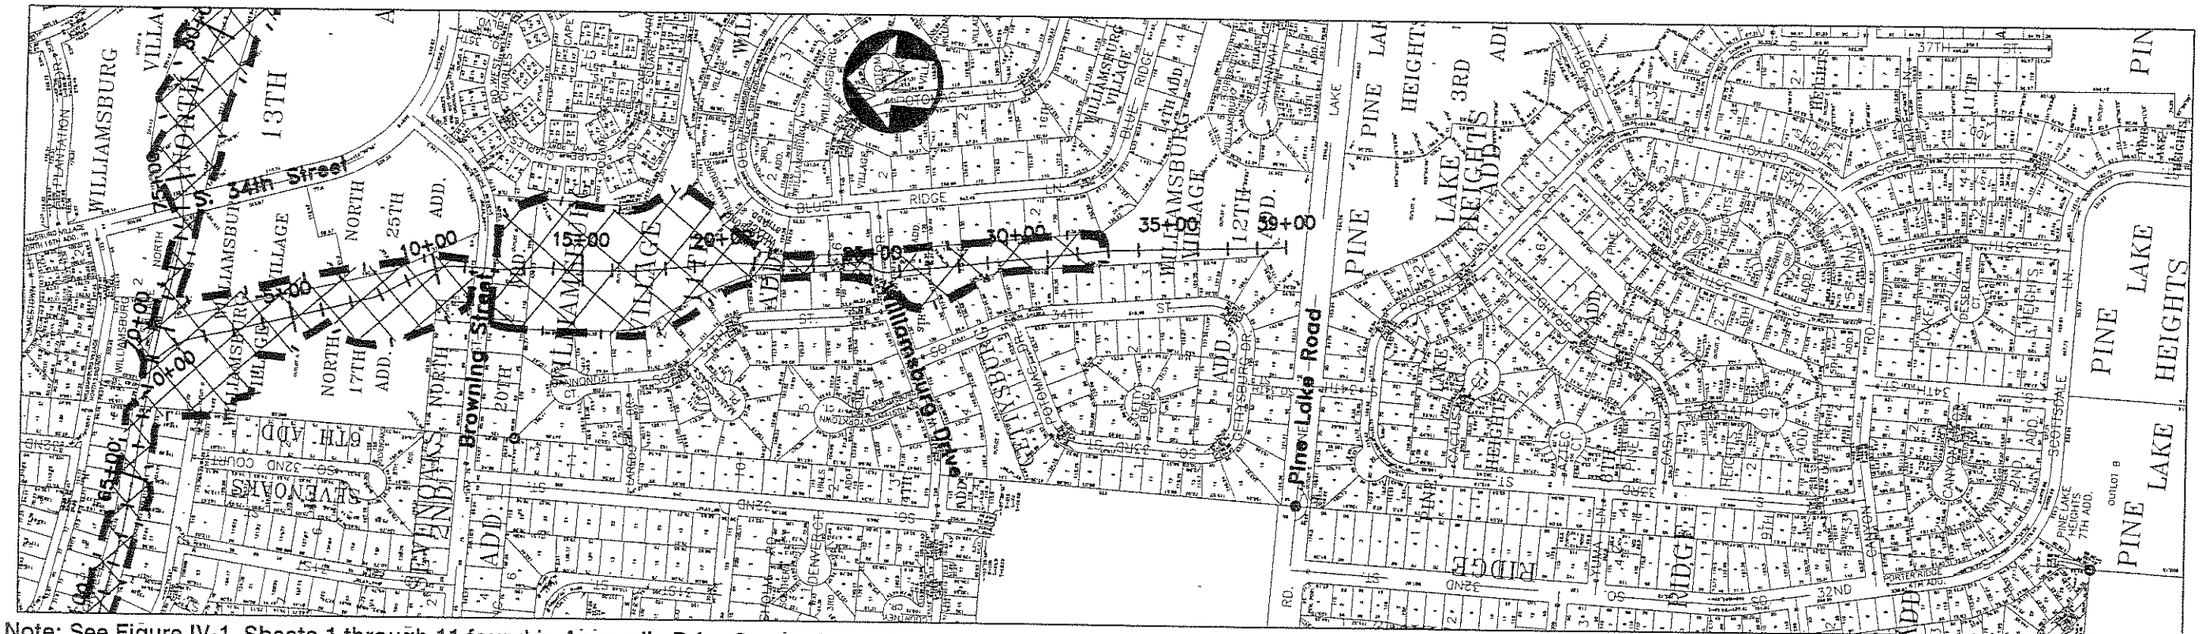

Note: See Figure IV-1, Sheets 1 through 11 found in Appendix B for Comparison of 1997 and FIS Flood Limits.

MASTER PLAN 100 YEAR FLOOD

0' 250' 500' 1000'

*NOTE: THERE IS NO FIS DESIGNATED FLOOD PLAIN FOR THIS STREAM SEGMENT.

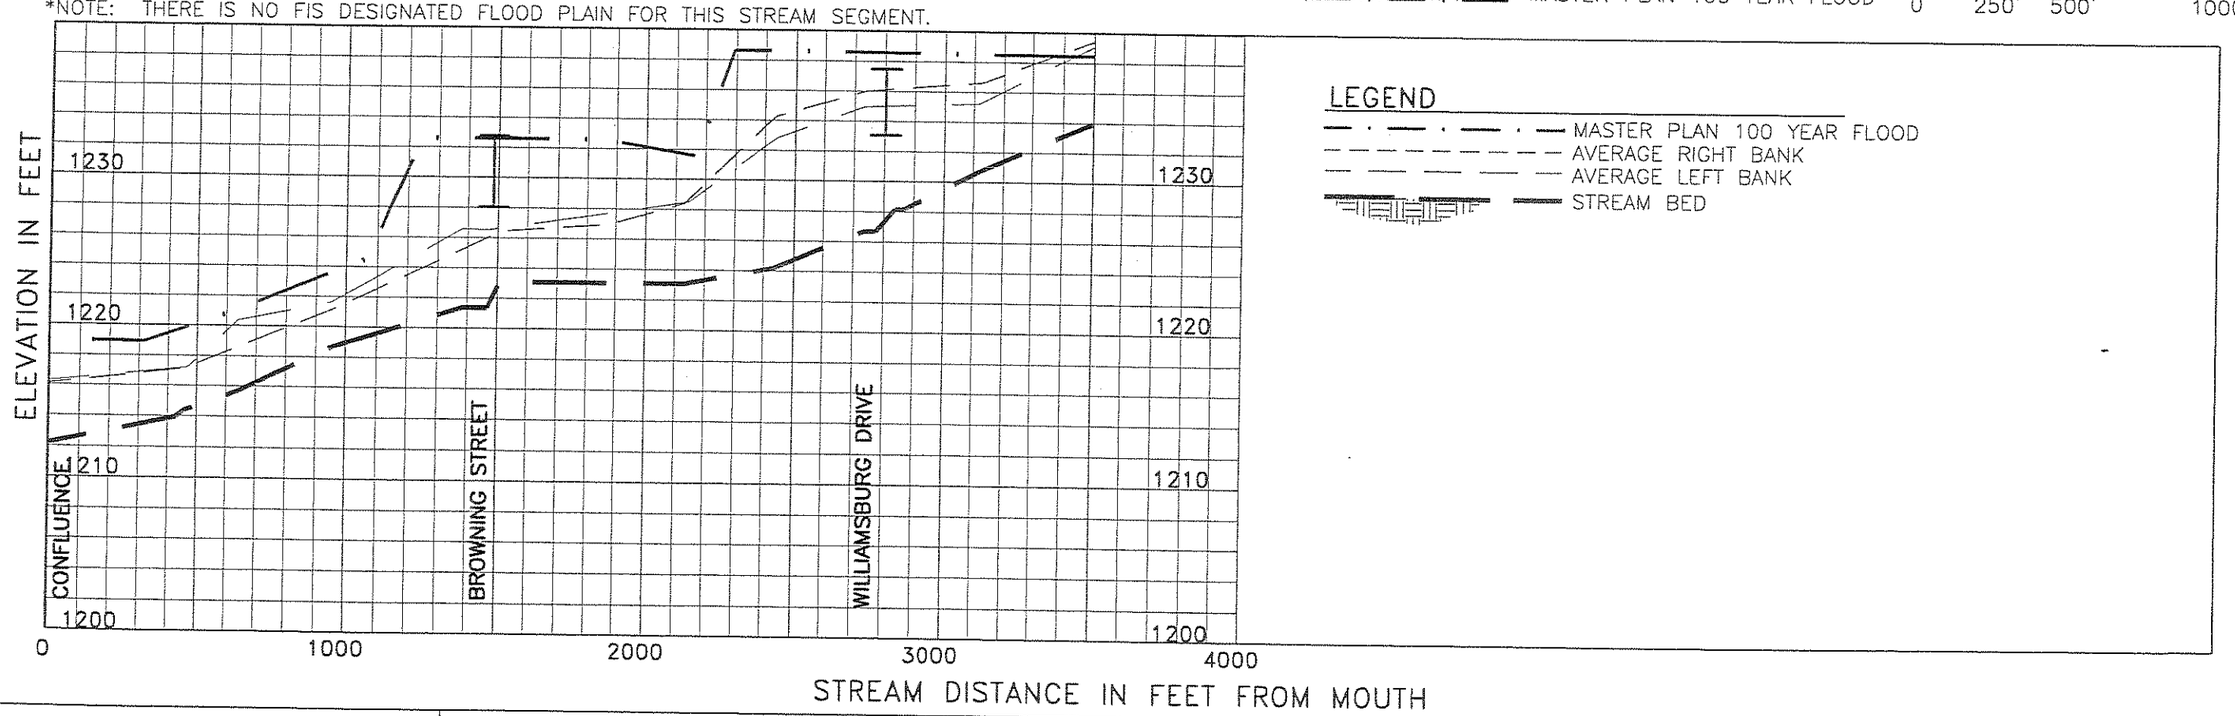

SCALE: 1" = 500' HORIZONTAL 1" = 10' VERTICAL	DRAWN BY: JJM DATE: JUNE 1999 REVISIONS:	BEAL SLOUGH MASTER PLAN LINCOLN, NEBRASKA	STREAM SEGMENT 10 PLAN & PROFILE TRIBUTARY TO TIERRA BRANCH	FIGURE SG15-FP

6/28/1999 11:24 A.M. FILE: F:\Projects\960280\dwg\1SSHEET10.dwg SCALE: E: 1