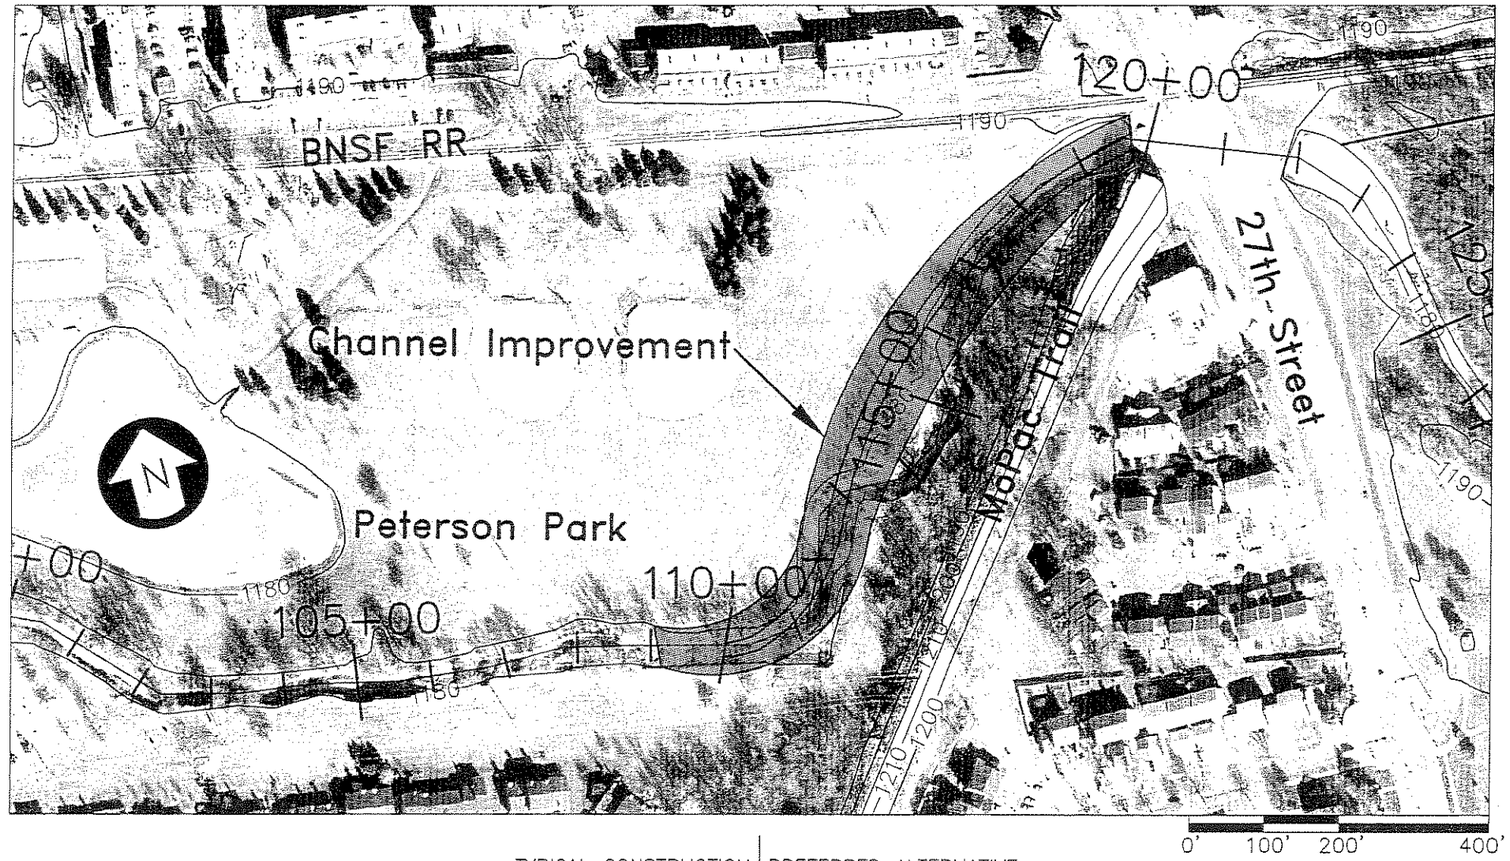

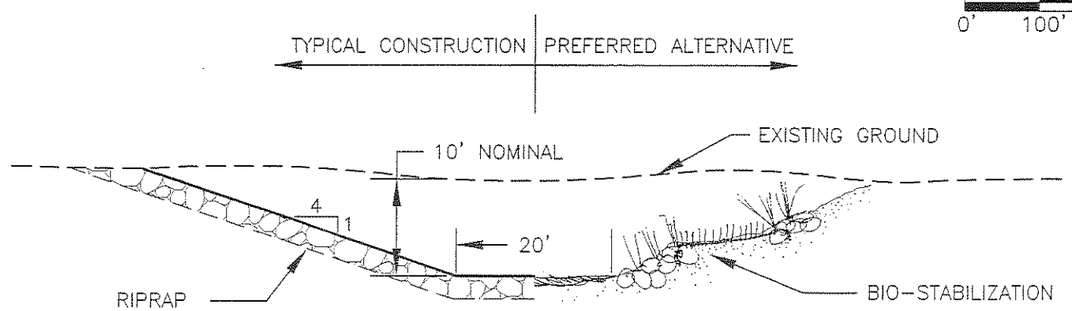

STA. 110+00 TO 120+00 CHANNEL SECTION (TYP.)

6/25/1999 9:52 A.M. FILE: F:\Projects\960280\dwg\Peterson-Channel.dwg SCALE: 1

DRAWN BY: JJM DATE: JUNE 1999 REVISIONS:	BEAL SLOUGH MASTER PLAN LINCOLN, NEBRASKA	STREAM SEGMENT 2 CHANNEL CONCEPT	FIGURE SG2-CD1