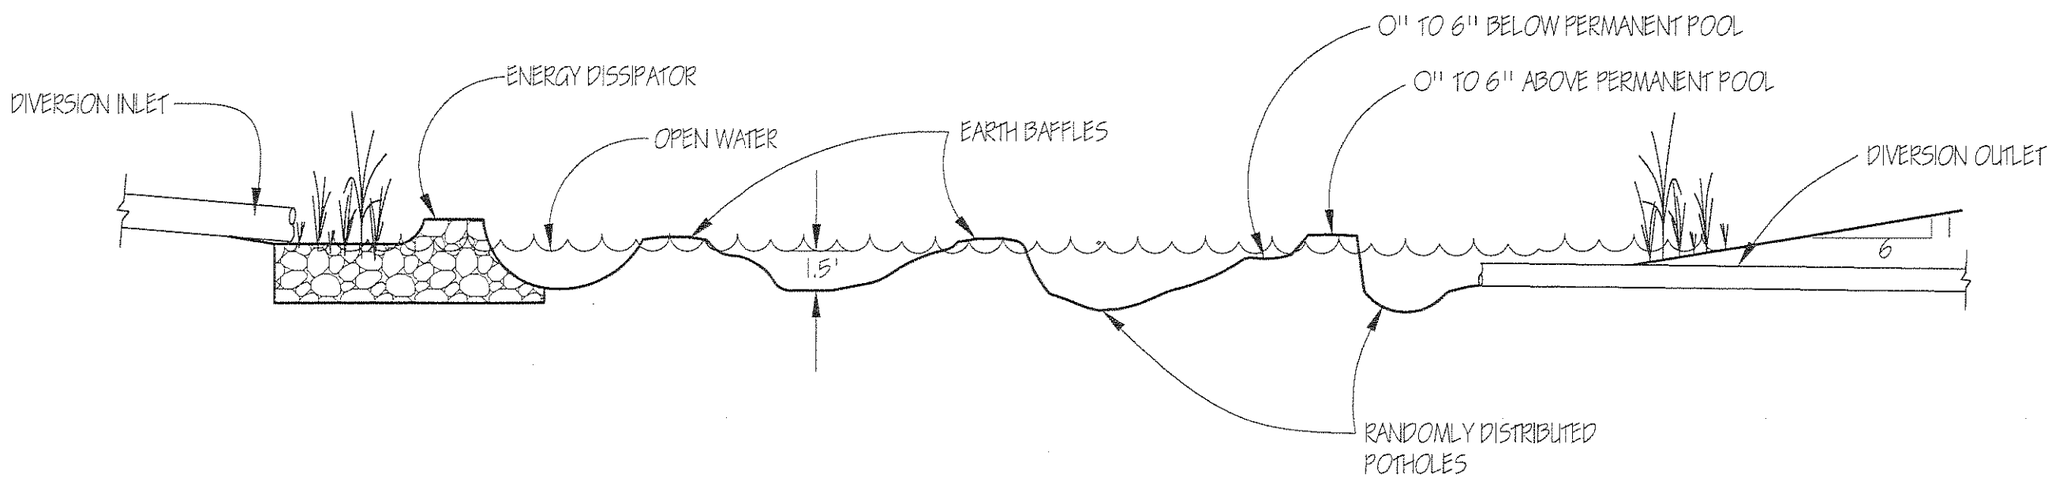

WETLAND CONCEPT CROSS-SECTION

6/24/1999 5:03 P.M. FILE: F:\Projects\960280\dwg\wetland.dwg SCALE: 10

	DRAWN BY: JJM DATE: JUNE 99 REVISIONS:	BEAL SLOUGH MASTER PLAN LINCOLN, NEBRASKA	WATER QUALITY WETLAND CONCEPT	FIGURE SG2-CD2