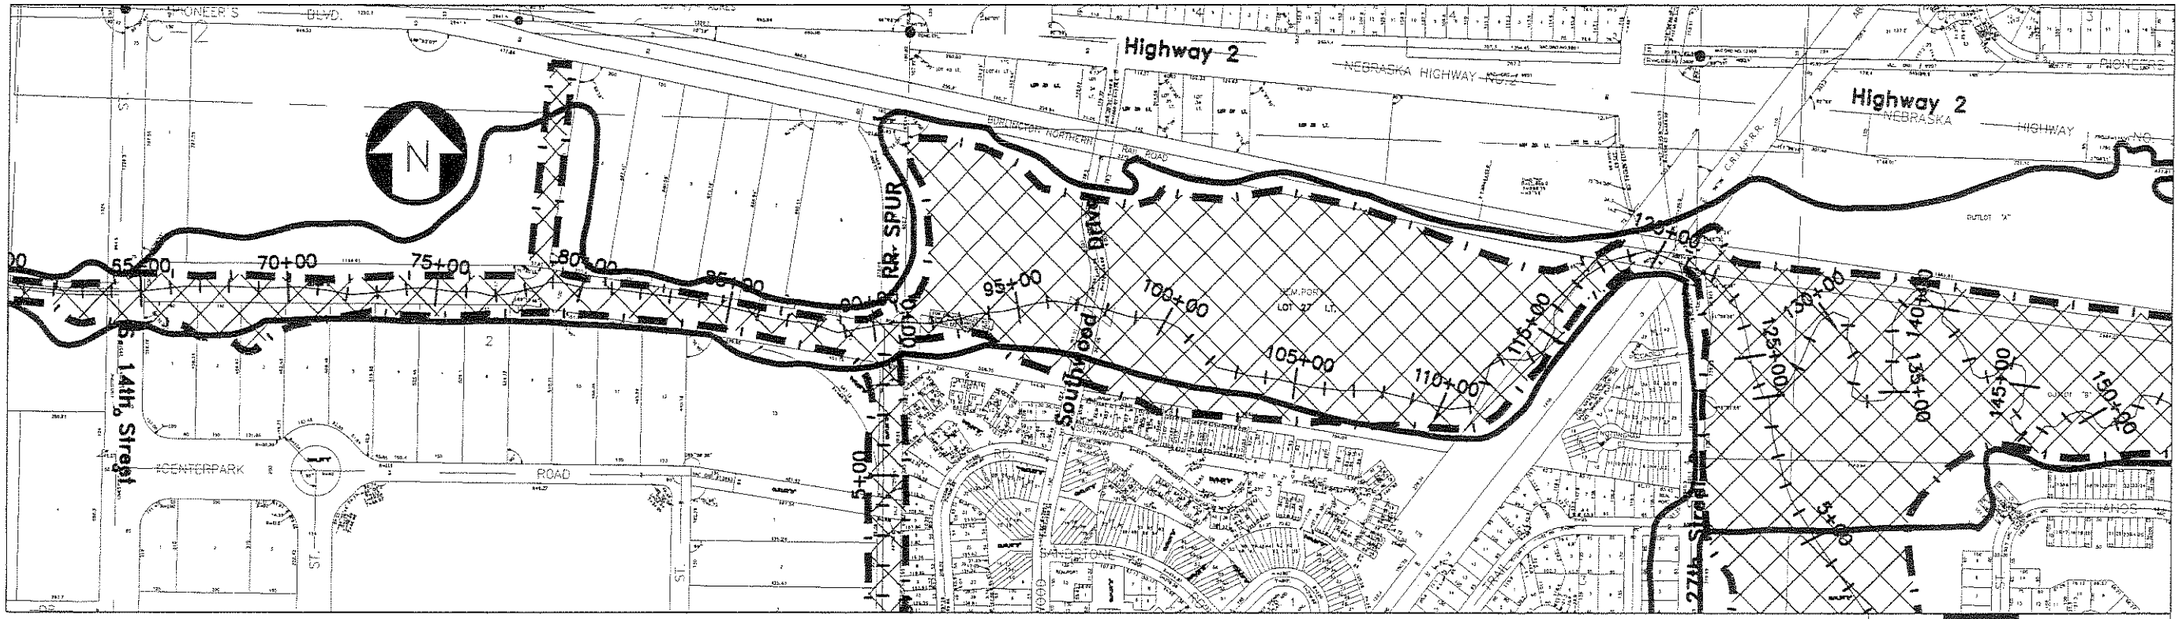


FIS 100 YEAR FLOOD

MASTER PLAN 100 YEAR FLOOD W/ IMPROVEMENTS COMPLETED

0' 250' 500' 1000'

Note: See Figure IV-1, Sheets 1 through 11 found in Appendix B for Comparison of 1997 and FIS Flood Limits.

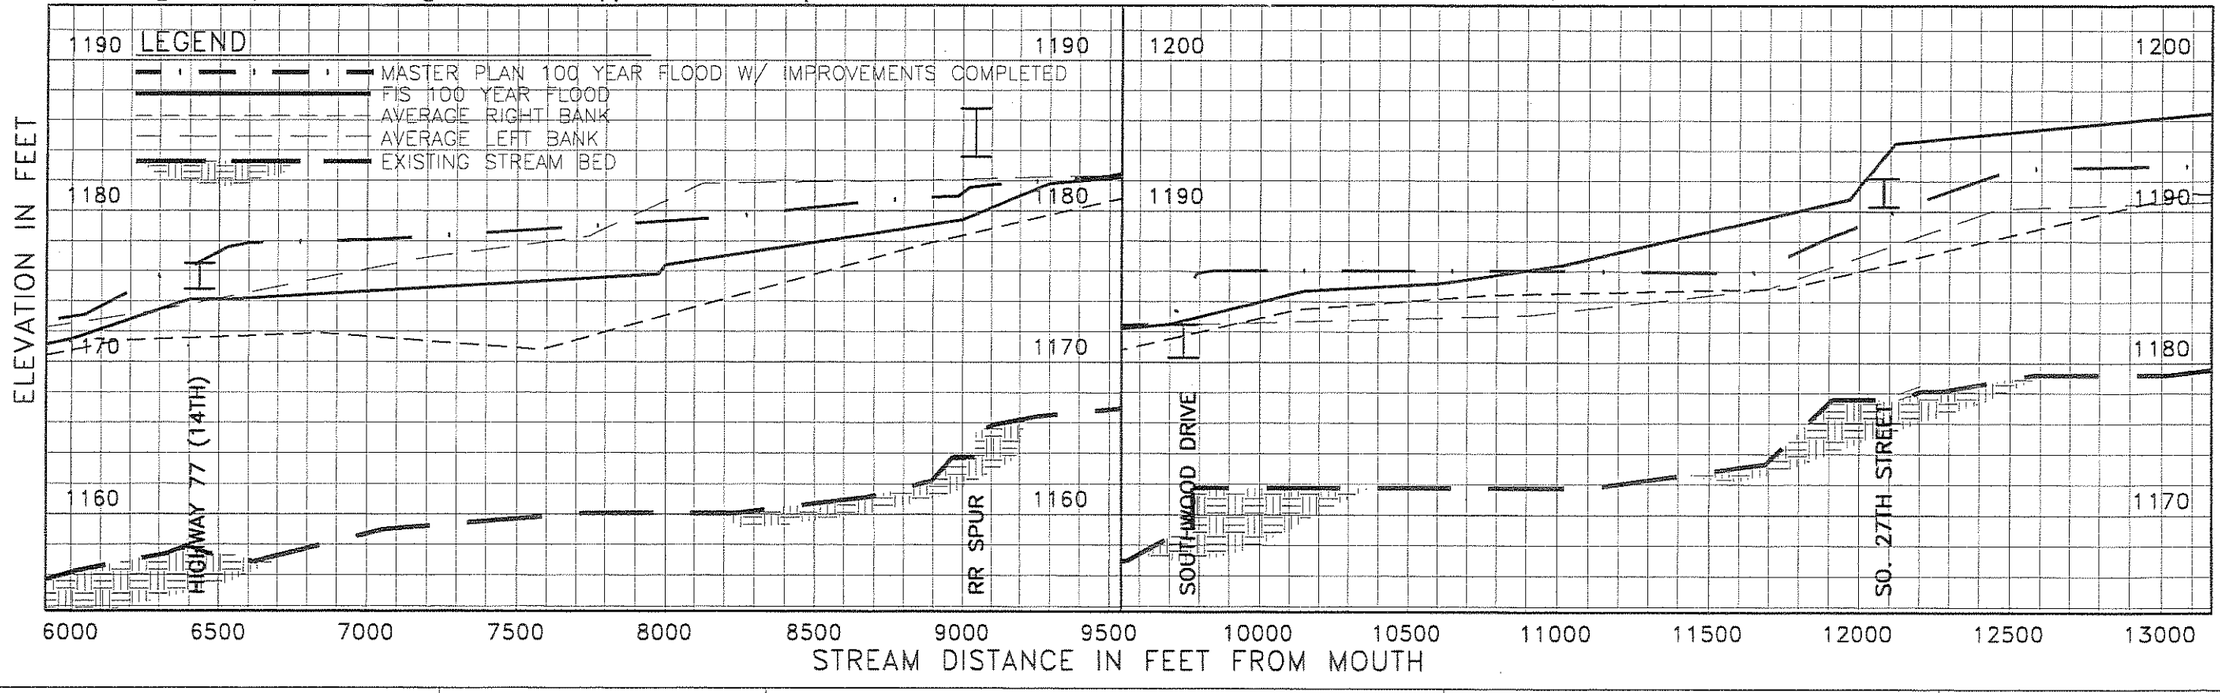


| | | | |
|---|---|---|---|
| SCALE: 1" = 500' HORIZONTAL<br>1" = 10' VERTICAL | DRAWN BY: JJM<br>DATE: 05/20/99<br>REVISIONS: | BEAL SLOUGH MASTER PLAN<br>LINCOLN, NEBRASKA | STREAM SEGMENT 2 PLAN & PROFILE<br>14TH STREET TO 27TH STREET |

FIGURE SG2-FP

6/24/1999 4:43 P.M. FILE: F:\Projects\960280\dwg\1CSHEET2.dwg SCALE: 1