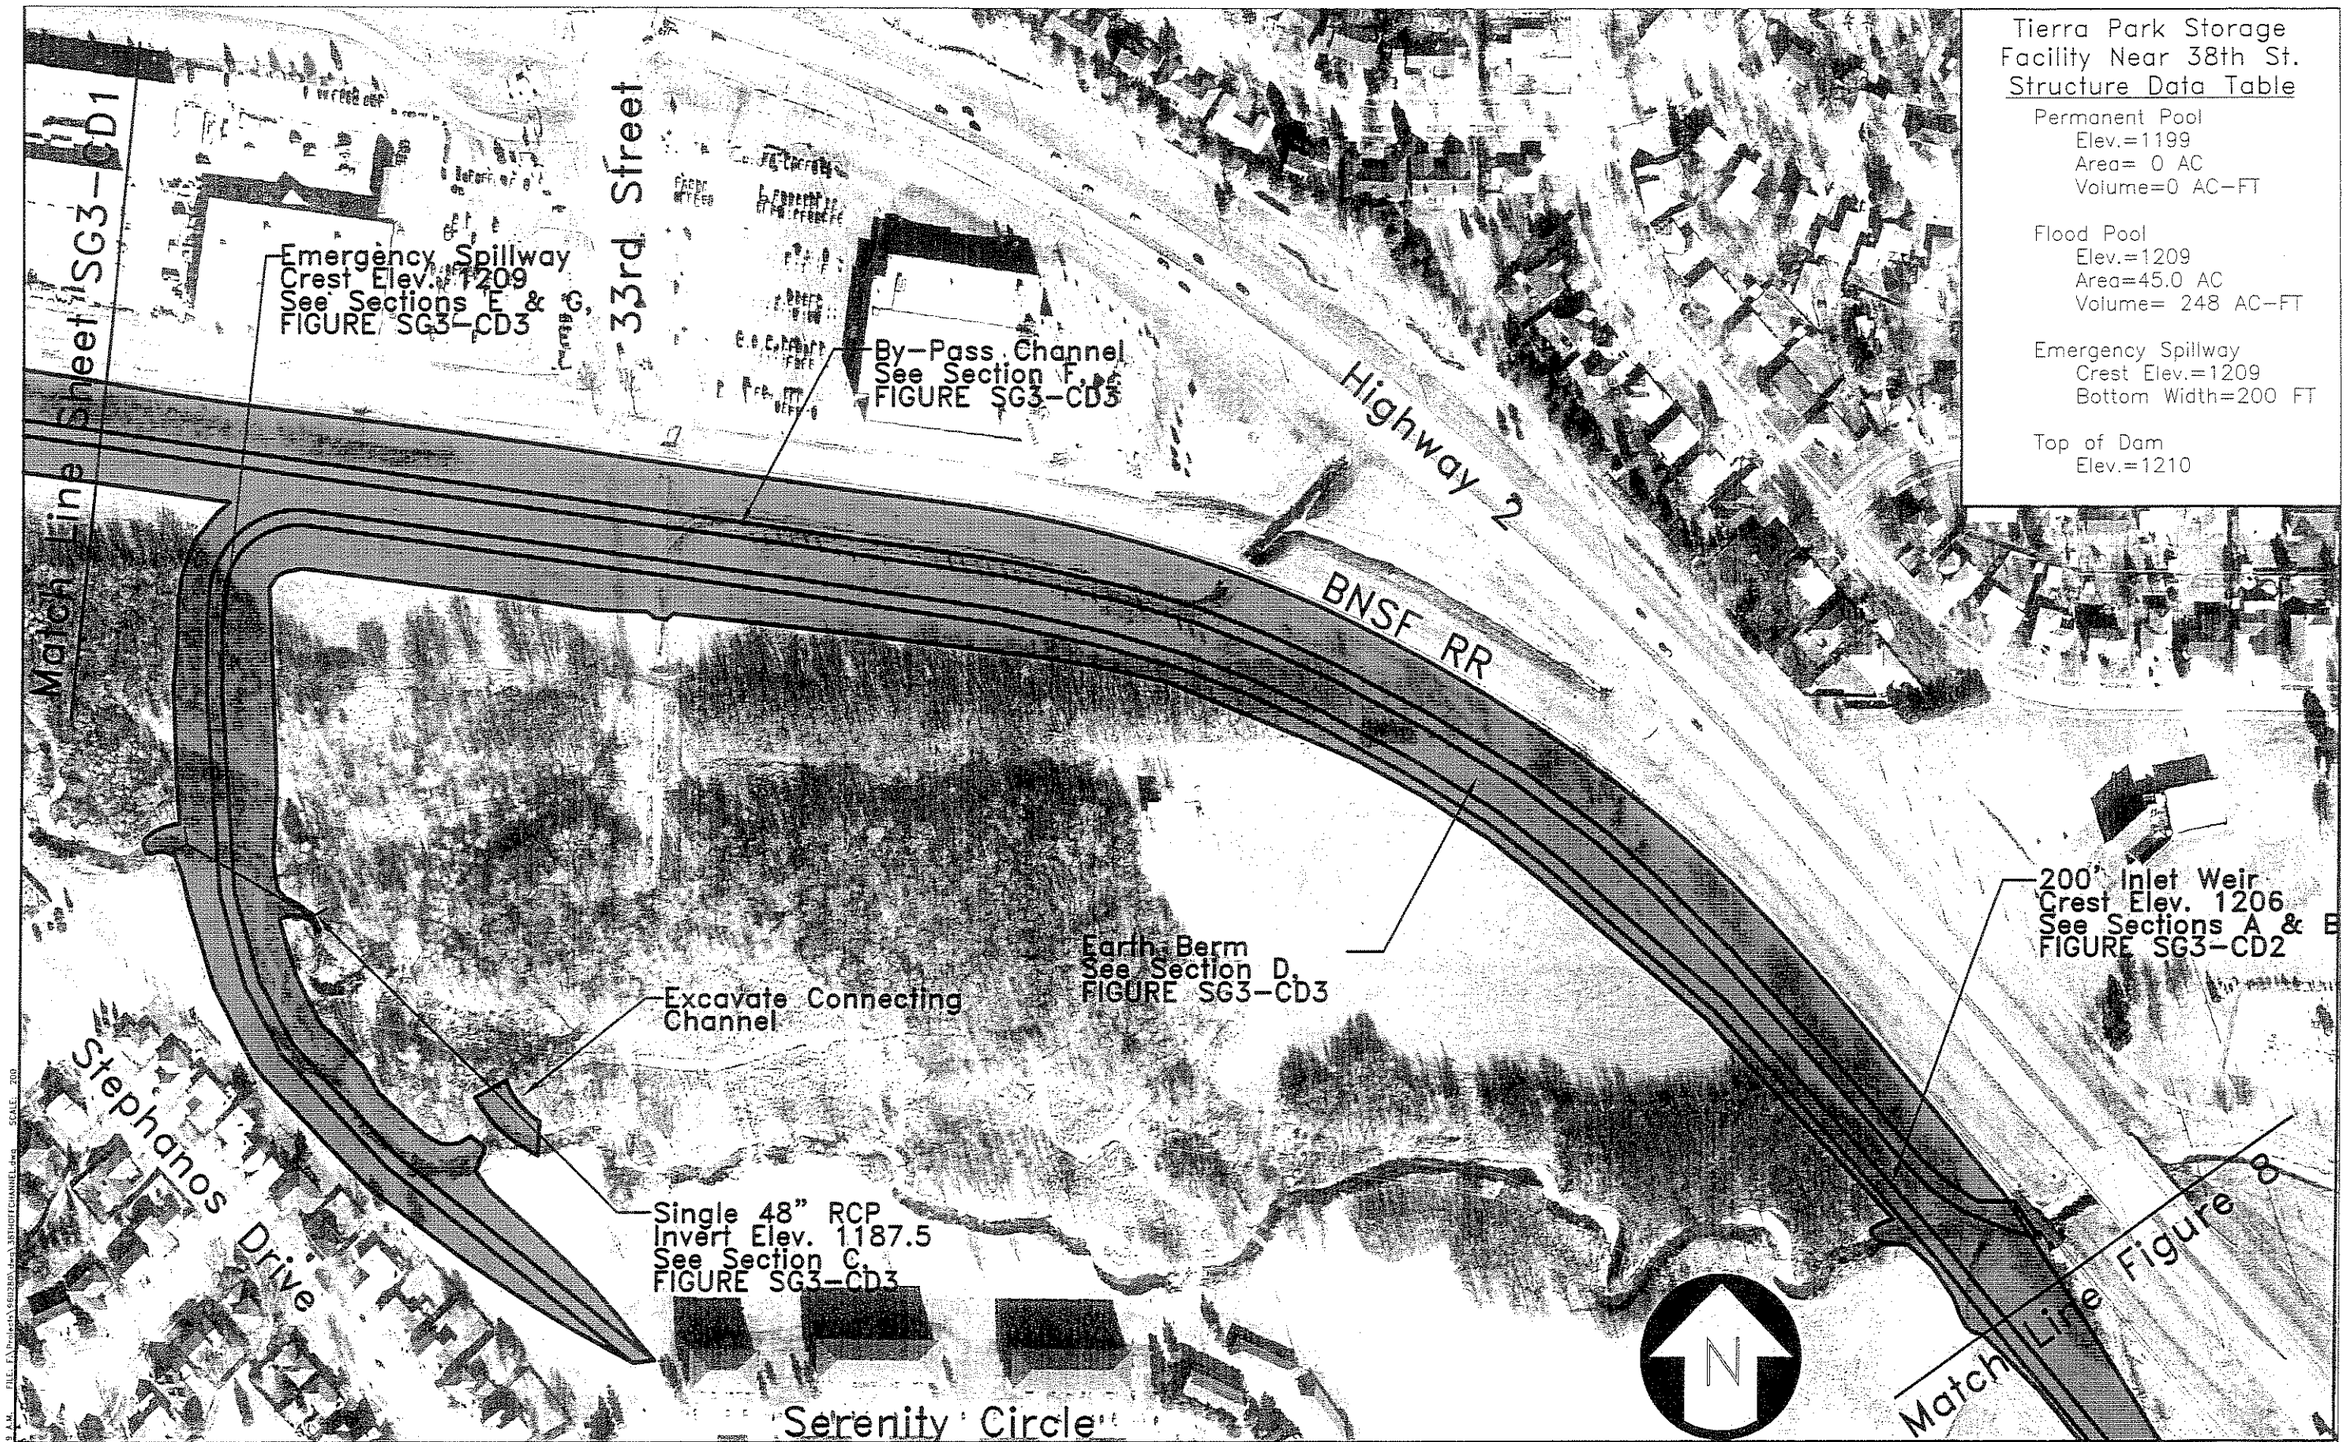

0' 100' 200' 400'

DRAWN BY: JJM
DATE: JUNE 1999
REVISIONS:

BEAL SLOUGH MASTER PLAN
LINCOLN, NEBRASKA

CONCEPT OFF-CHANNEL
STORAGE FACILITY NEAR 38TH STREET

FIGURE SG3-CD2