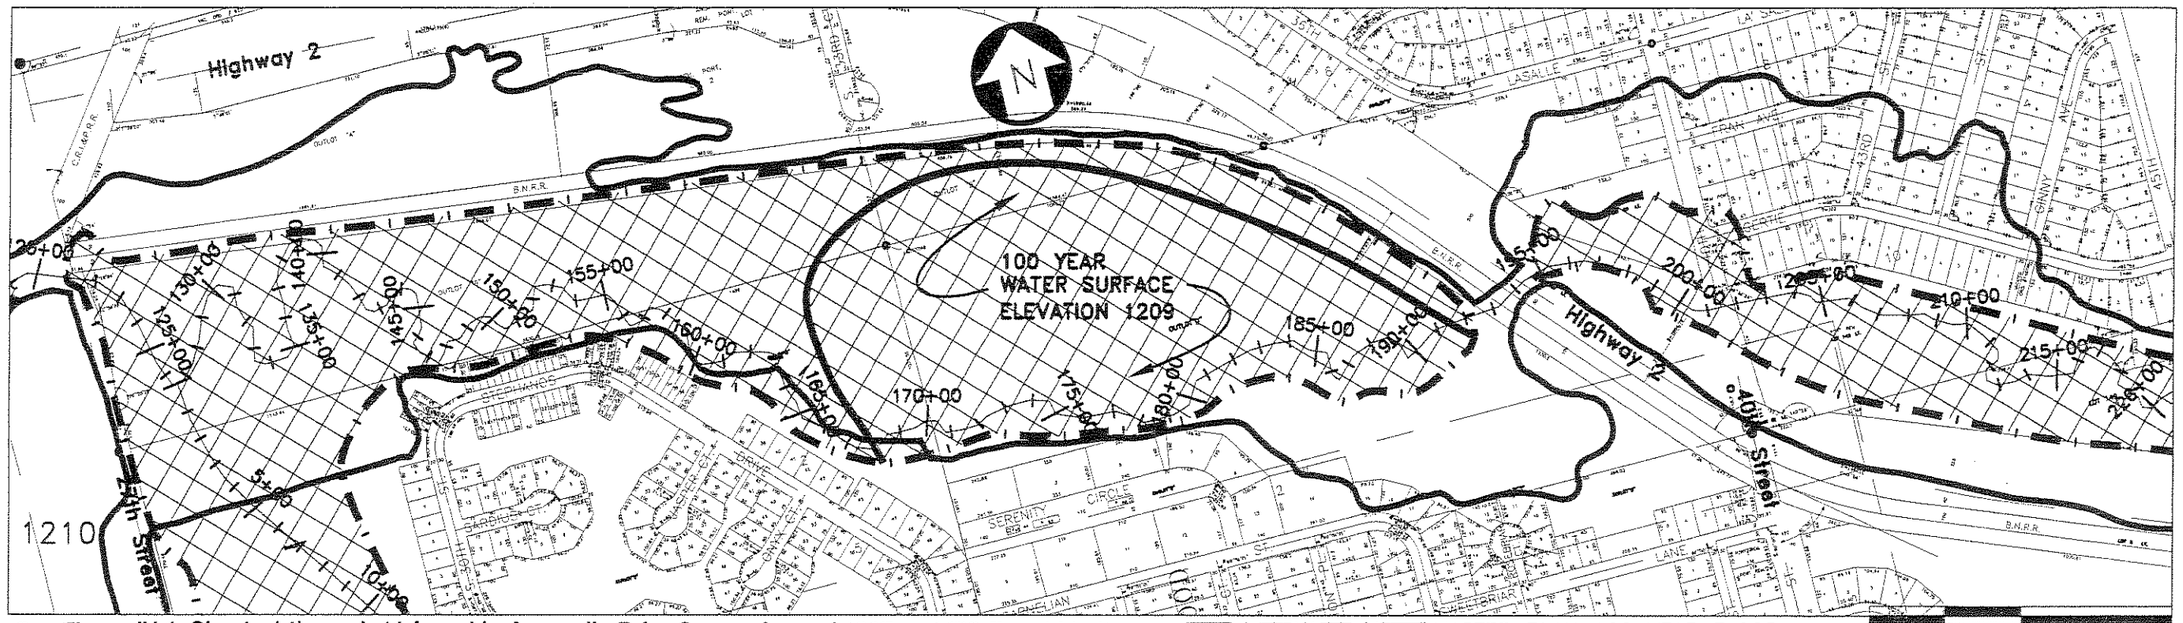

Note: See Figure IV-1, Sheets 1 through 11 found in Appendix B for Comparison of 1997 and FIS Flood Limits.

MASTER PLAN 100 YEAR FLOOD W/ IMPROVEMENTS COMPLETED

FIS 100 YEAR FLOOD

0' 250' 500' 1000'

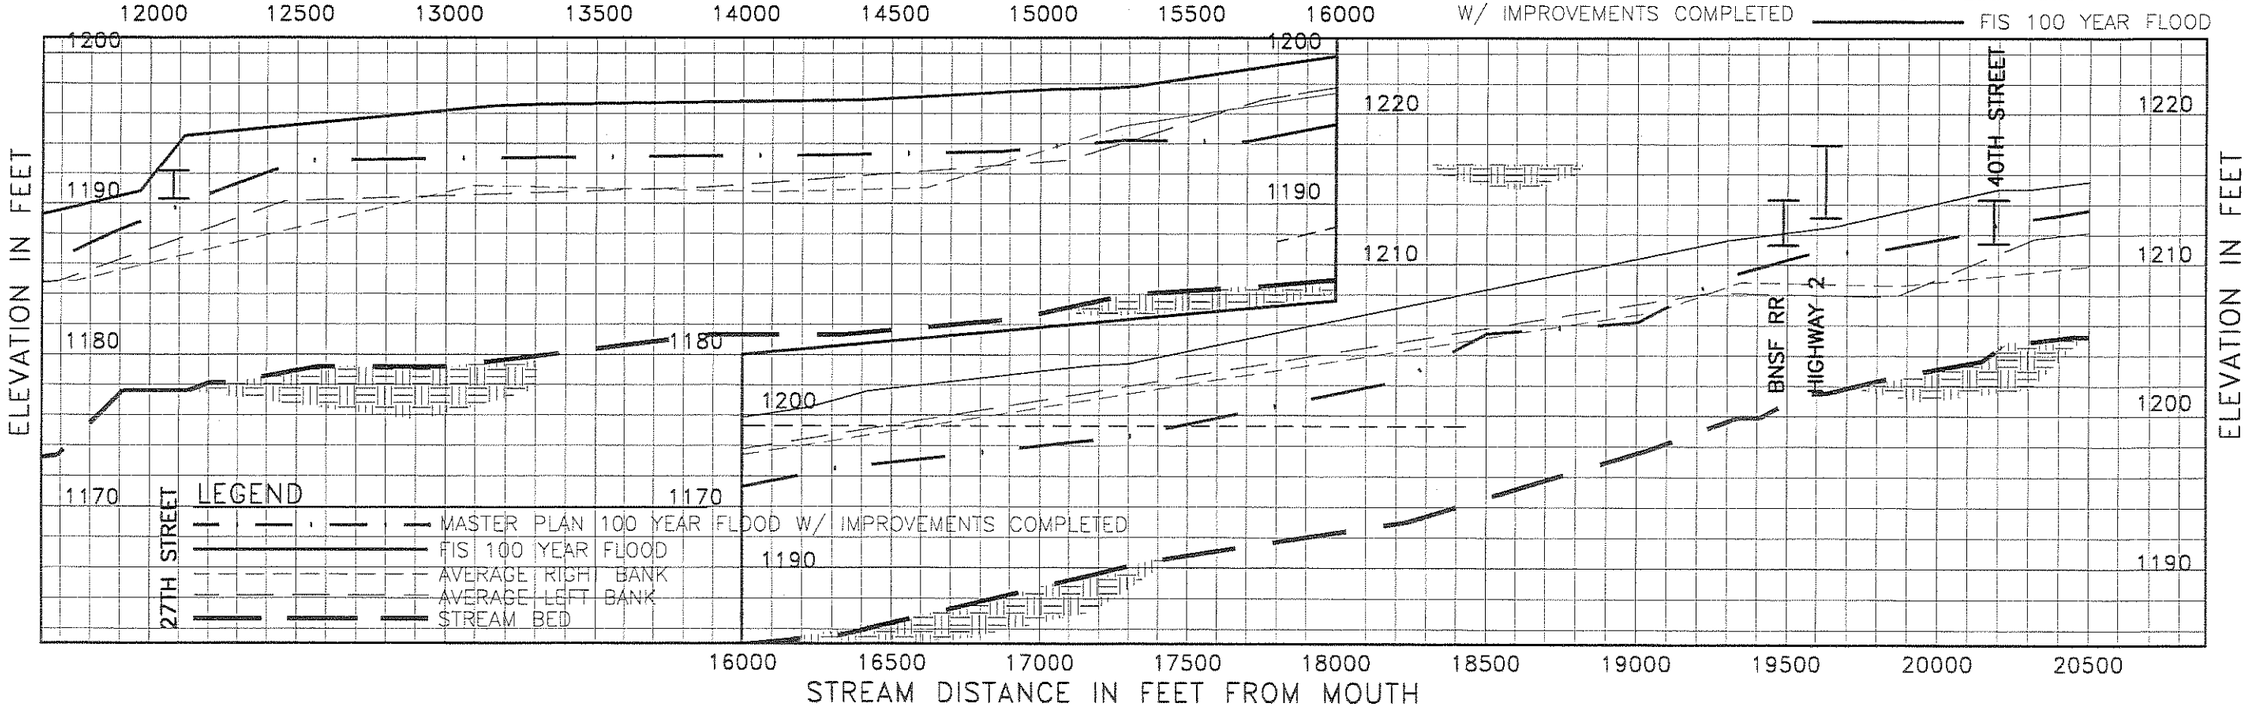

SCALE: 1" = 500' HORIZONTAL 1" = 10' VERTICAL	DRAWN BY: JJM DATE: 05/20/99 REVISIONS:	BEAL SLOUGH MASTER PLAN LINCOLN, NEBRASKA	STREAM SEGMENT 3 PLAN & PROFILE 27TH STREET (3800 E.) HIGHWAY 2	FIGURE SG3-FP

6/24/1999 5:04 P.M. FILE: F:\Projects\960280\dwg\1ESHEET3.dwg SCALE: : 10