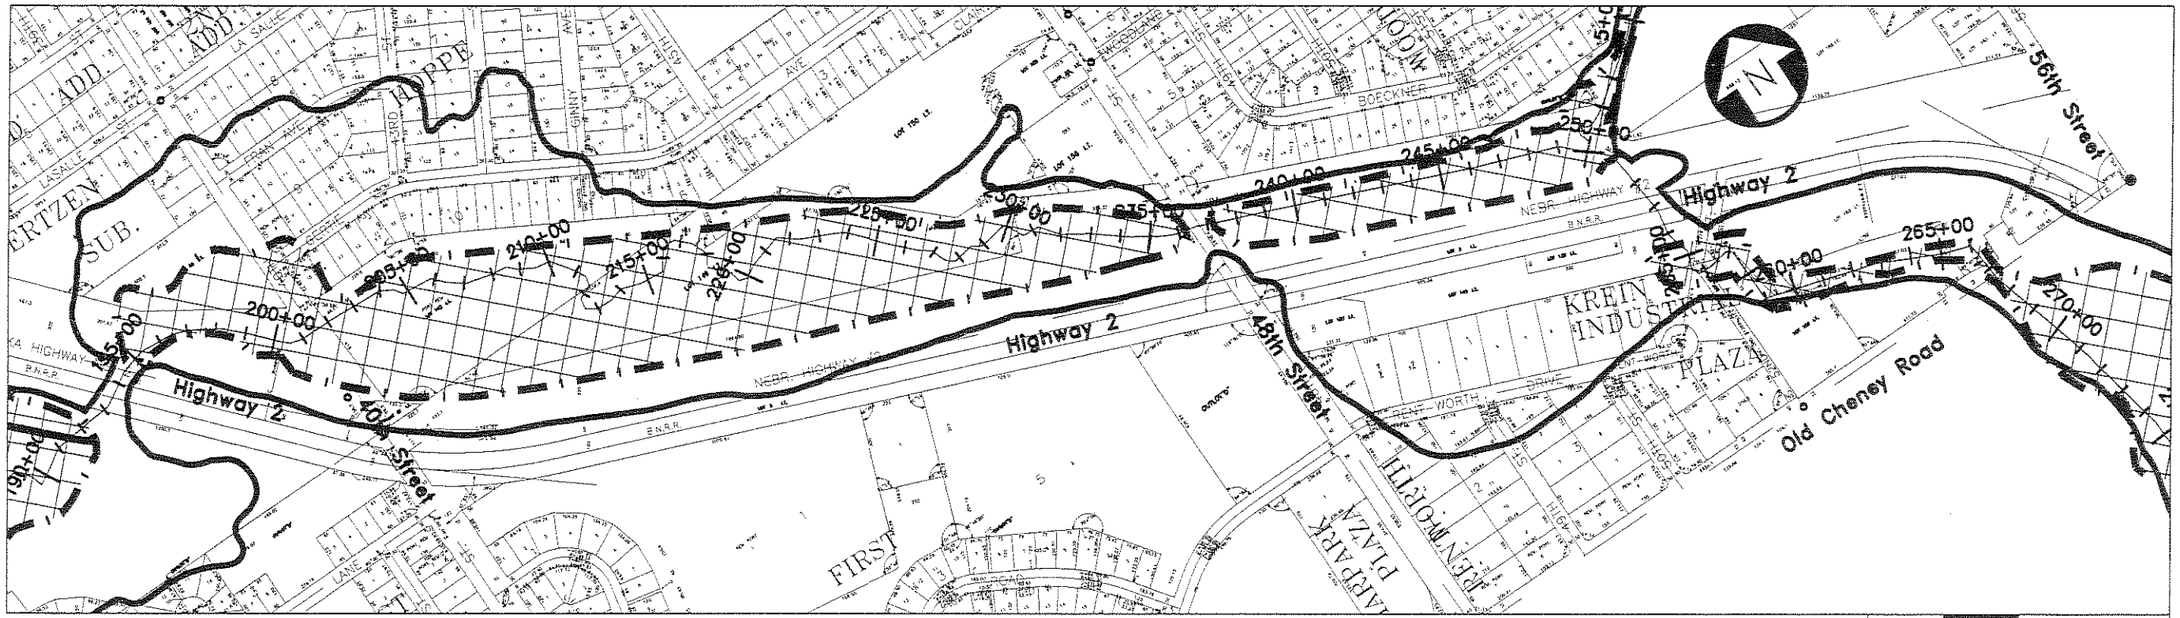

Note: See Figure IV-1, Sheets 1 through 11 found in Appendix B for Comparison of 1997 and FIS Flood Limits.

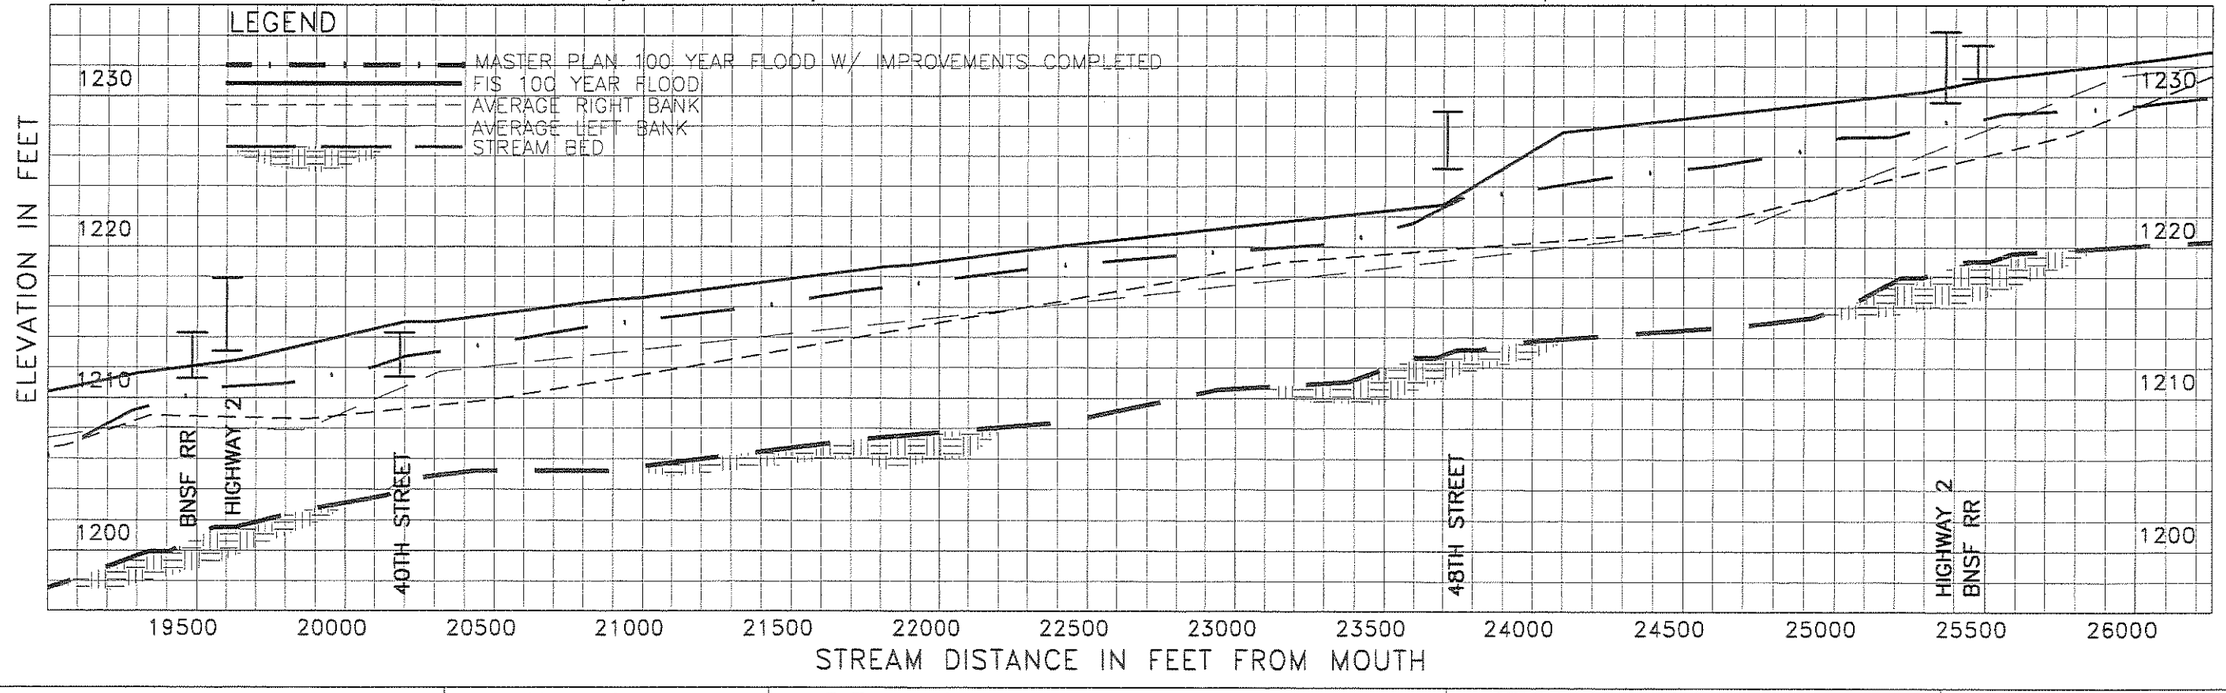

SCALE: 1" = 500' HORIZONTAL 1" = 10' VERTICAL	DRAWN BY: JJM DATE: JUNE 1999 REVISIONS:	BEAL SLOUGH MASTER PLAN LINCOLN, NEBRASKA	STREAM SEGMENT 4 PLAN & PROFILE (3800 E) HIGHWAY 2 TO (5200 E) HIGHWAY 2
			FIGURE SG4-FP

6/24/1999 7:27 P.M. FILE: F:\Projects\960280\dwg\1GSHEET4.dwg SCALE: E: 1