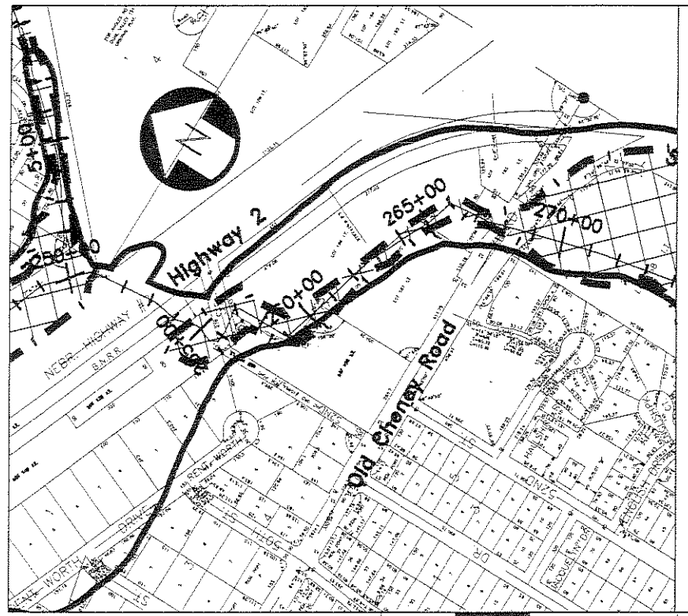

0' 250' 500' 1000'

FIS 100 YEAR FLOOD

MASTER PLAN 100 YEAR FLOOD W/ IMPROVEMENTS COMPLETED

Note: See Figure IV-1, Sheets 1 through 11 found in Appendix B for Comparison of 1997 and FIS Flood Limits.

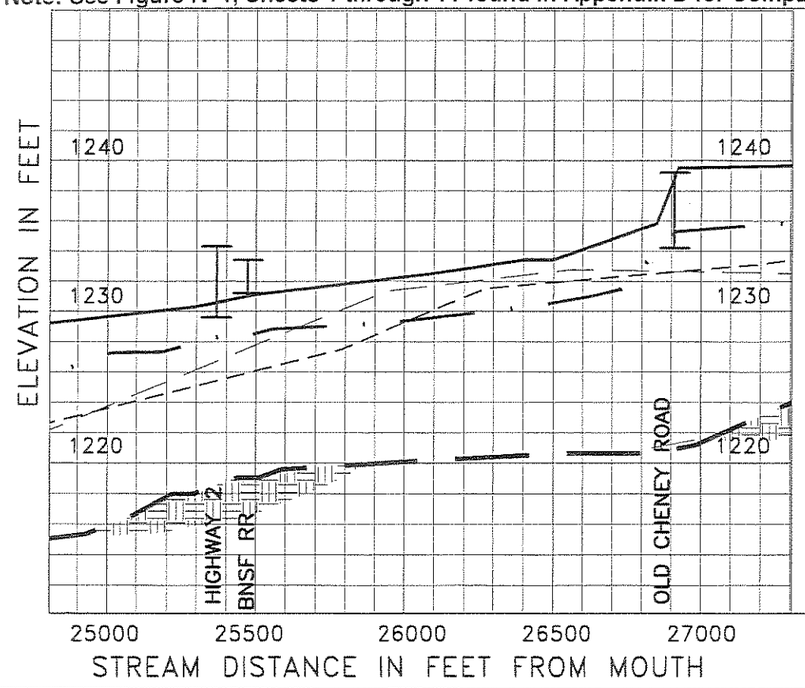

LEGEND

- MASTER PLAN 100 YEAR FLOOD W/ IMPROVEMENTS COMPLETED
- FIS 100 YEAR FLOOD
- AVERAGE RIGHT BANK
- AVERAGE LEFT BANK
- EXISTING STREAM BED

SCALE: 1" = 500' HORIZONTAL 1" = 10' VERTICAL	DRAWN BY: JJM DATE: 05/20/99 REVISIONS:	BEAL SLOUGH MASTER PLAN LINCOLN, NEBRASKA	STREAM SEGMENT 5 PLAN & PROFILE (5200 E) HIGHWAY 2 TO OLD CHENNY RD	FIGURE SG5-FP

6/10/1999 8:04 A.M. FILE: F:\Projects\960280\dwg\11SHEET5.dwg SCALE: E: 1