Note: See Figure IV-1, Sheets 1 through 11 found in Appendix B for Comparison of 1997 and FIS Flood Limits.

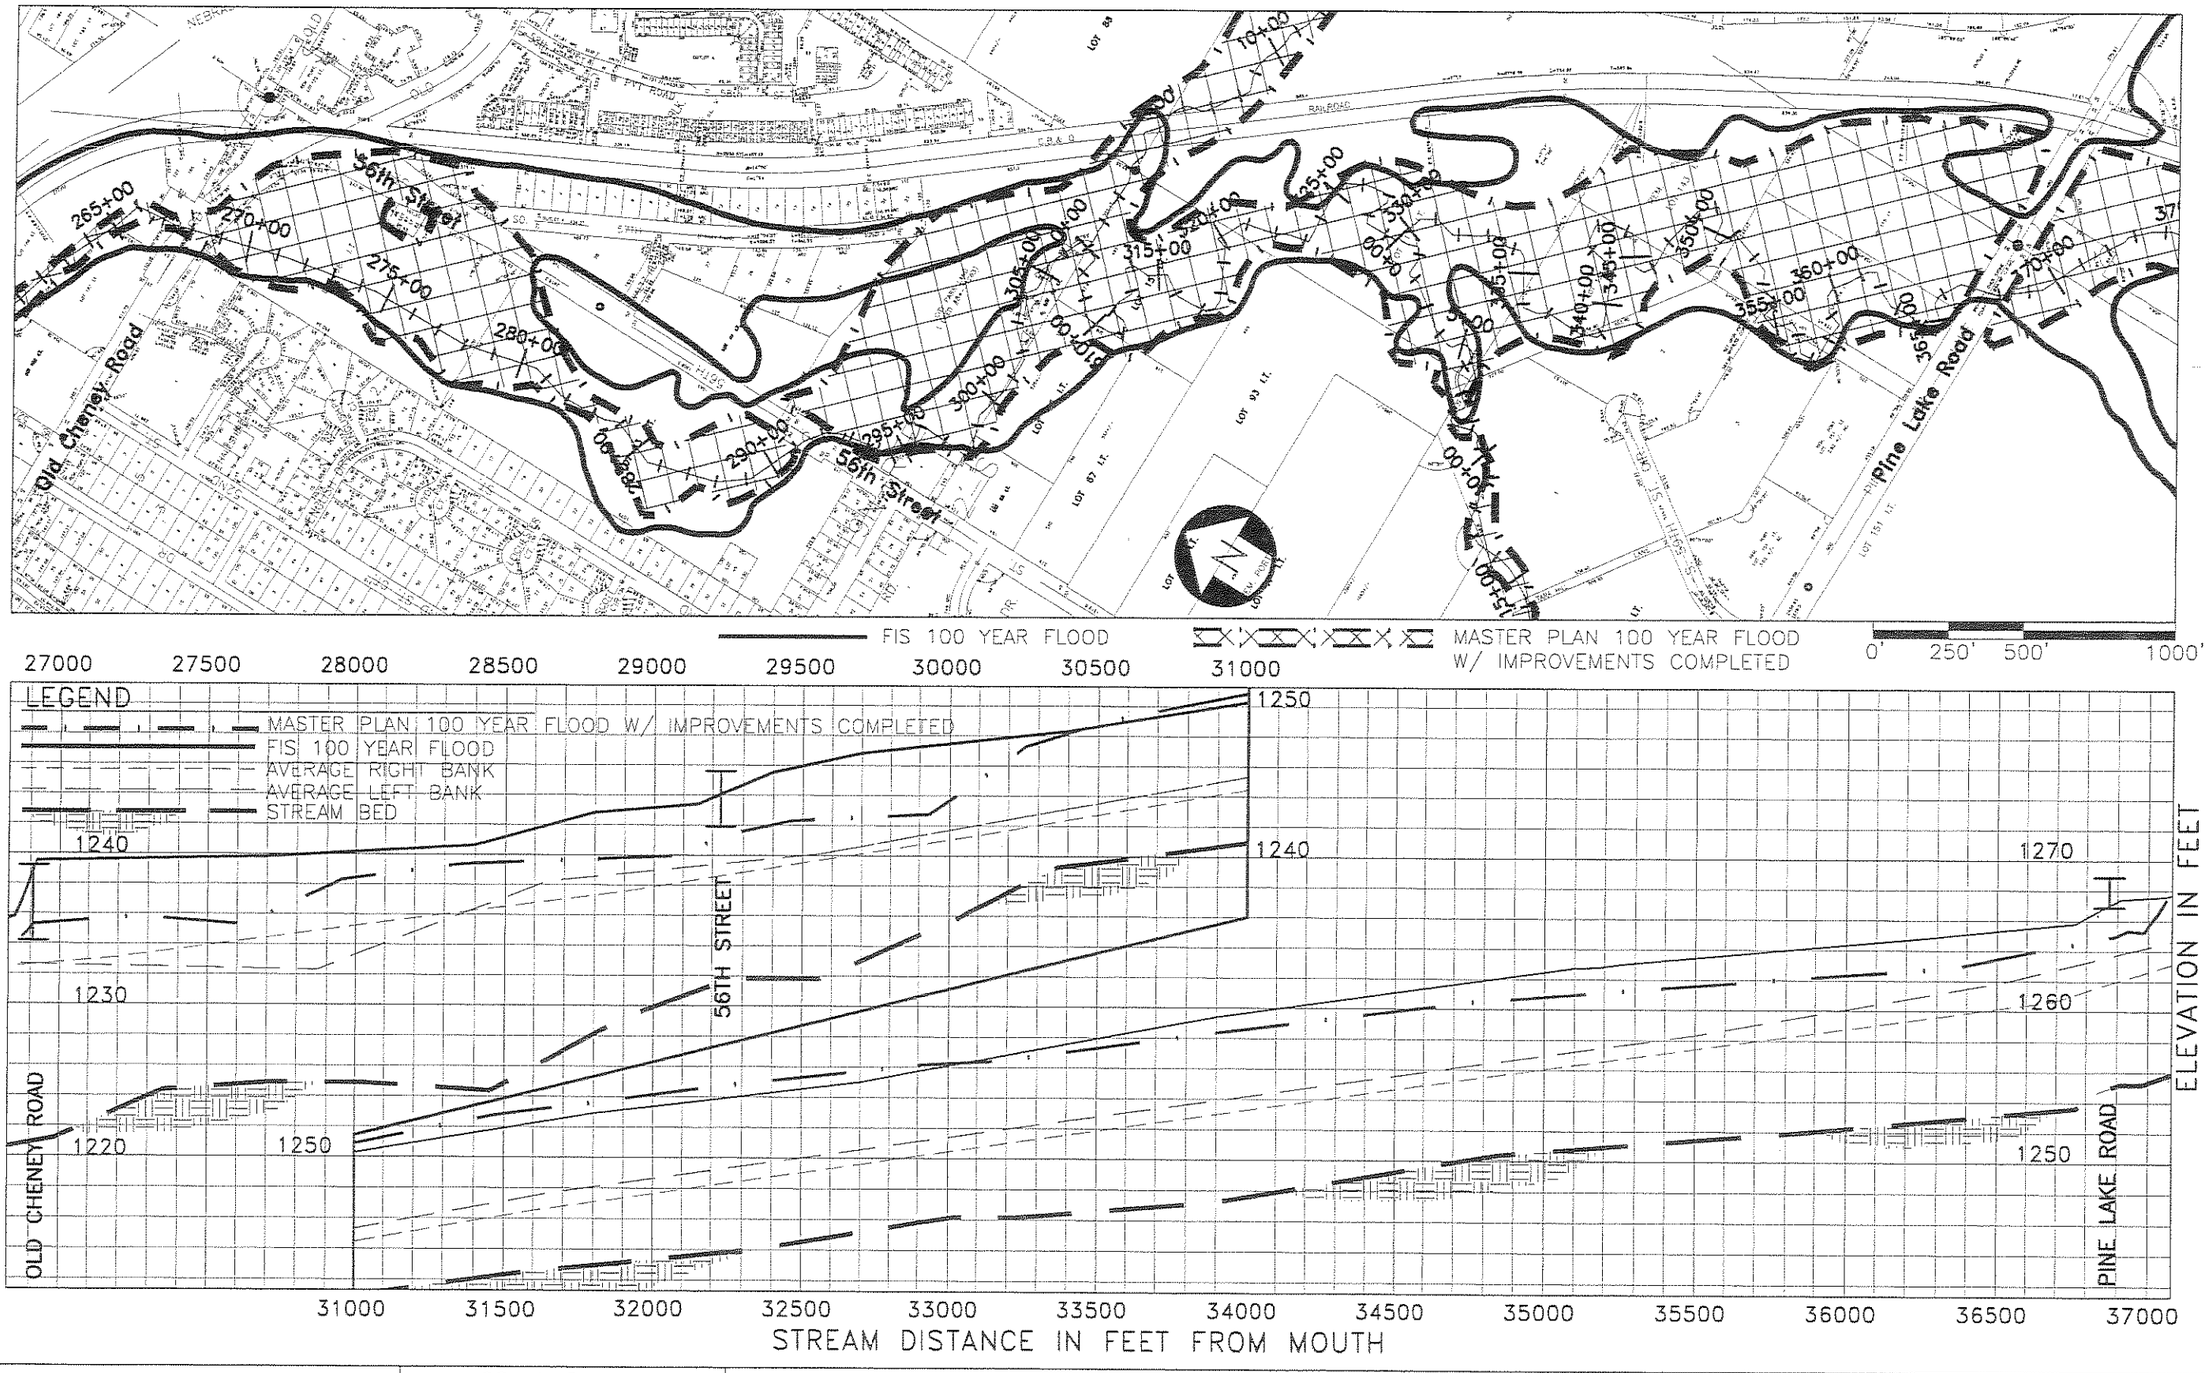


| | | | |
|---|---|---|---|
| SCALE: 1" = 500' HORIZONTAL<br>1" = 10' VERTICAL | DRAWN BY: JJM<br>DATE: JUNE 1999<br>REVISIONS: | BEAL SLOUGH MASTER PLAN<br>LINCOLN, NEBRASKA | STREAM SEGMENT 6 PLAN & PROFILE<br>OLD CHENEY RD TO PINE LAKE RD |

FIGURE SG6-FP

6/29/1999 12:04 P.M. FILE: F:\Projects\969280\dwg\IKSHEET6.dwg SCALE: E: 1