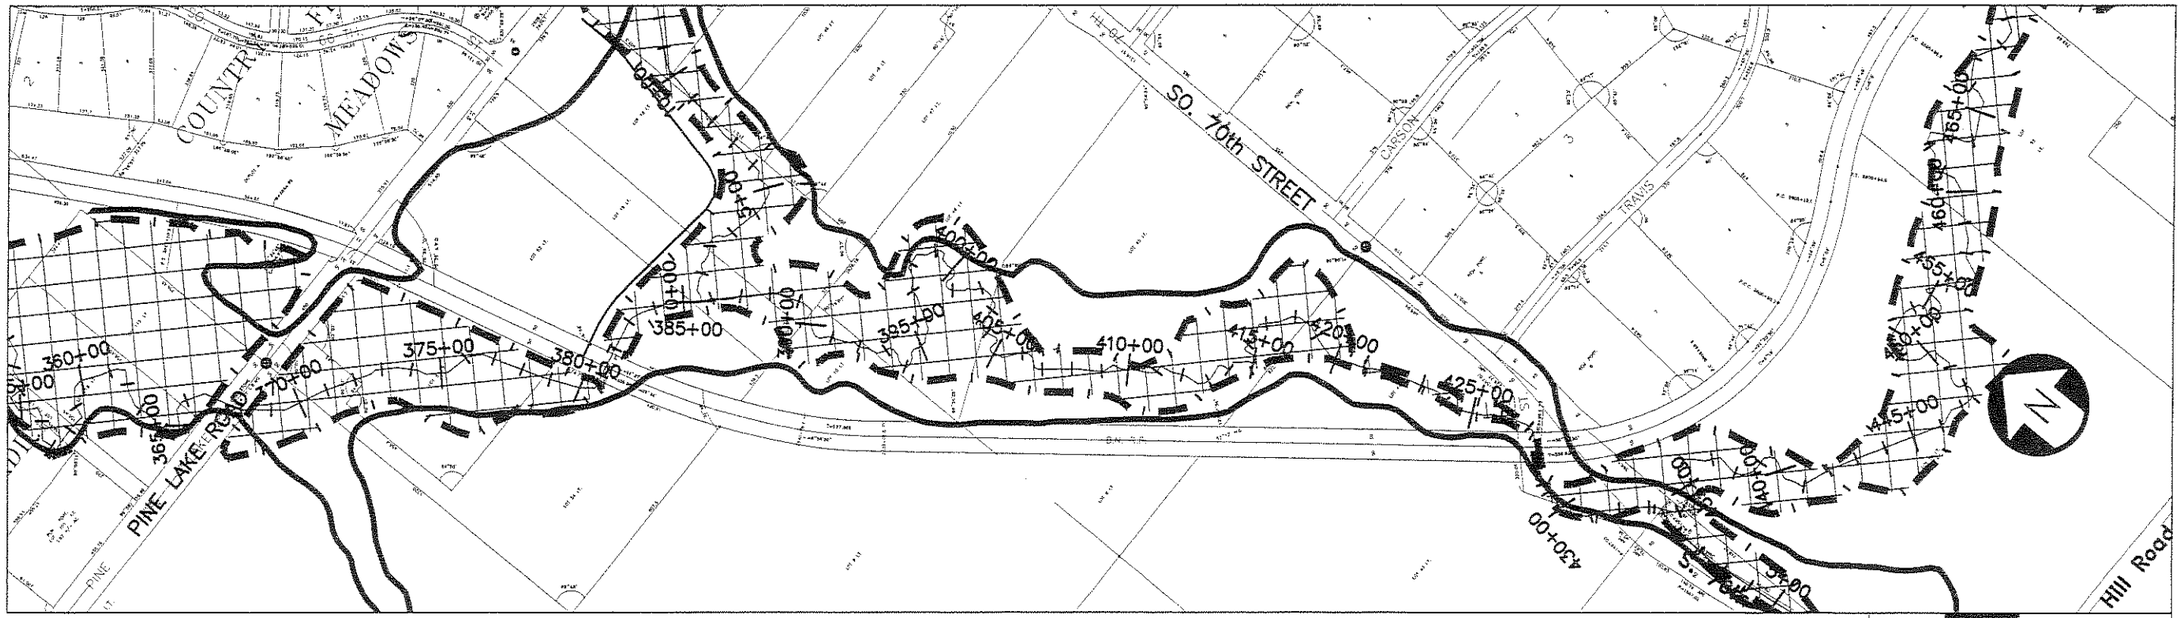

FIS 100 YEAR FLOOD

MASTER PLAN 100 YEAR FLOOD W/ IMPROVEMENTS COMPLETED

0' 250' 500' 1000'

Note: See Figure IV-1, Sheets 1 through 11 found in Appendix B for Comparison of 1997 and FIS Flood Limits.

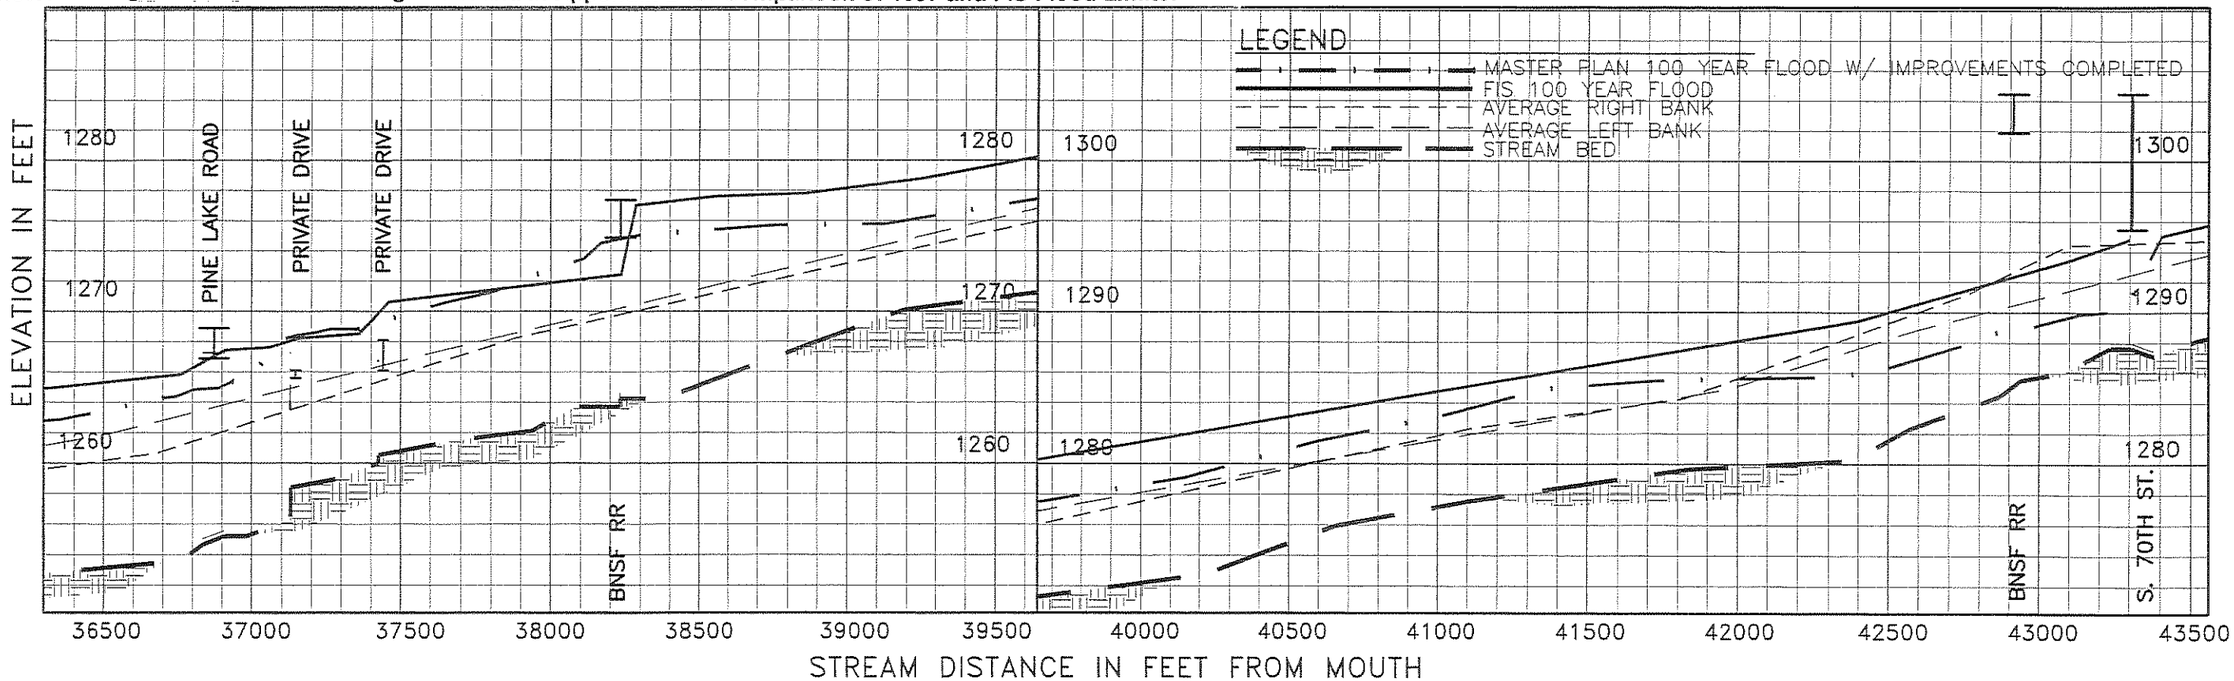

SCALE: 1" = 500' HORIZONTAL 1" = 10' VERTICAL	DRAWN BY: JJM DATE: 05/20/99 REVISIONS:	BEAL SLOUGH MASTER PLAN LINCOLN, NEBRASKA	STREAM SEGMENT 7 PLAN & PROFILE PINE LAKE RD TO 70TH STREET	FIGURE SG7-FP

6/24/1999 9:11 P.M. FILE: F:\Projects\960280\dwg\1MSHEET7.dwg SCALE: E: 1