Note: See Figure IV-1, Sheets 1 through 11 found in Appendix B for Comparison of 1997 and FIS Flood Limits.

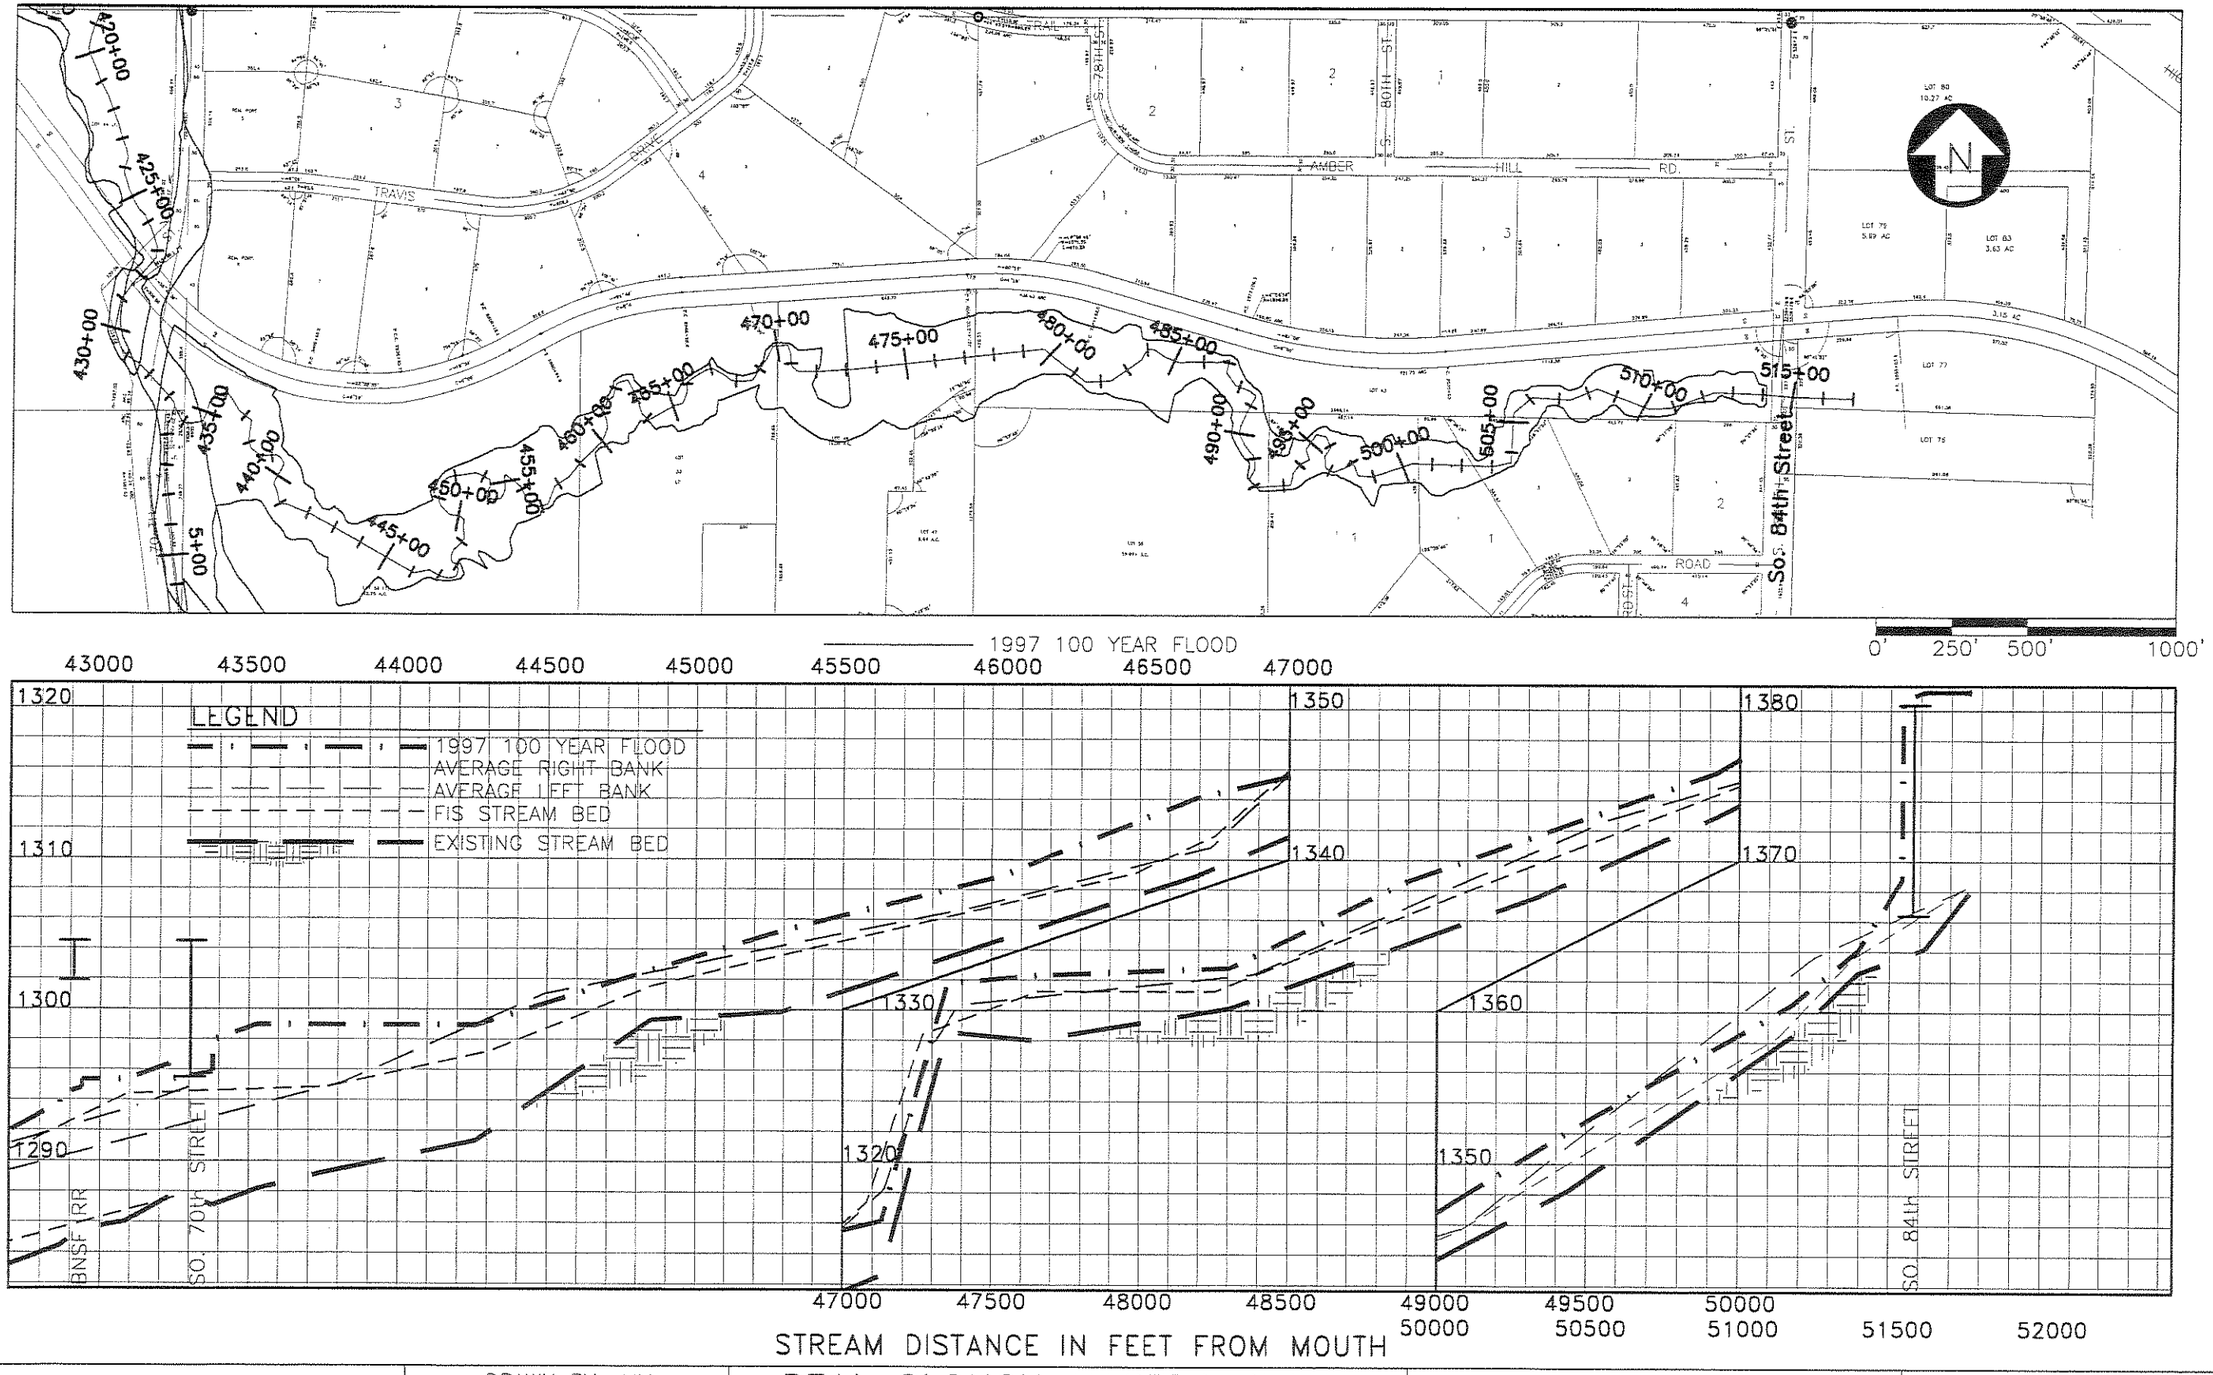


| SCALE: 1" = 500' HORIZONTAL<br>1" = 10' VERTICAL | DRAWN BY: JJM<br>DATE: JUNE 1999<br>REVISIONS: | BEAL SLOUGH MASTER PLAN<br>LINCOLN, NEBRASKA | STREAM SEGMENT 8 PLAN & PROFILE<br>70TH STREET TO 84TH STREET | FIGURE SG8–FP |
|---|---|---|---|---|

5/12/2000 10:12 A.M. FILE: F:\PROJECTS\960280\MSTRFLNL\WGS\SHEET8old.dwg SCALE: E: 1