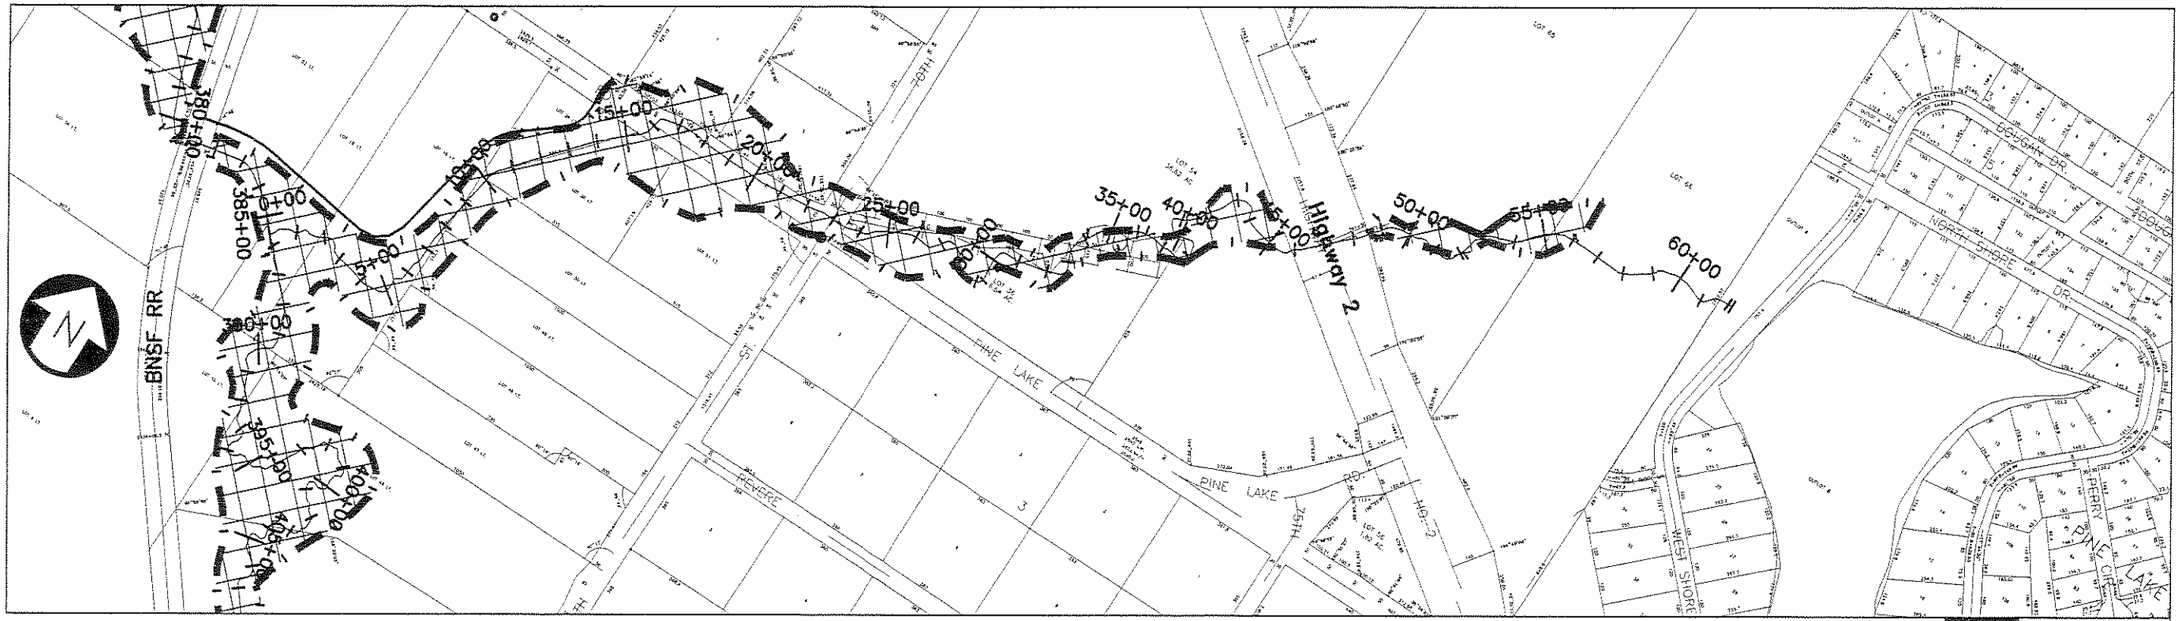

*NOTE: NO FIS DESIGNATED FLOOD PLAIN FOR THIS REACH

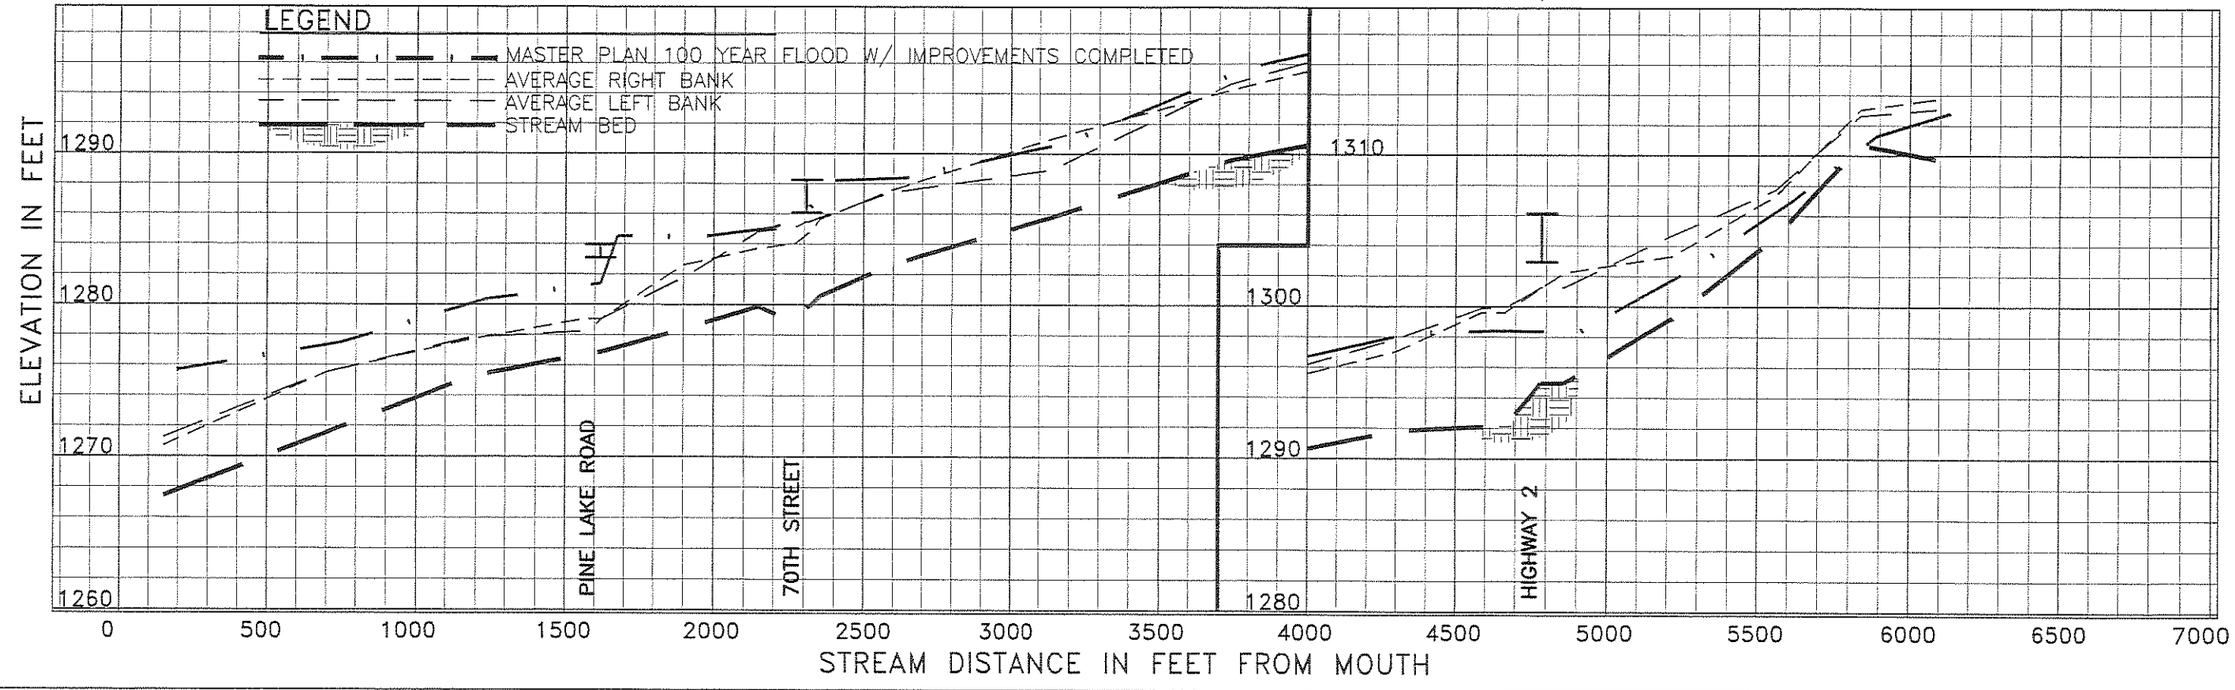

6/24/1999 9:44 P.M. FILE: F:\Projects\960280\dwg\ZDSHEET15.dwg SCALE: E: 1

	DRAWN BY: JJM DATE: JUNE 1999 REVISIONS:	BEAL SLOUGH MASTER PLAN LINCOLN, NEBRASKA	**STREAM SEGMENT 15 PLAN VIEW** **PINE LAKE TRIBUTARY**	**FIGURE SG10–FP**