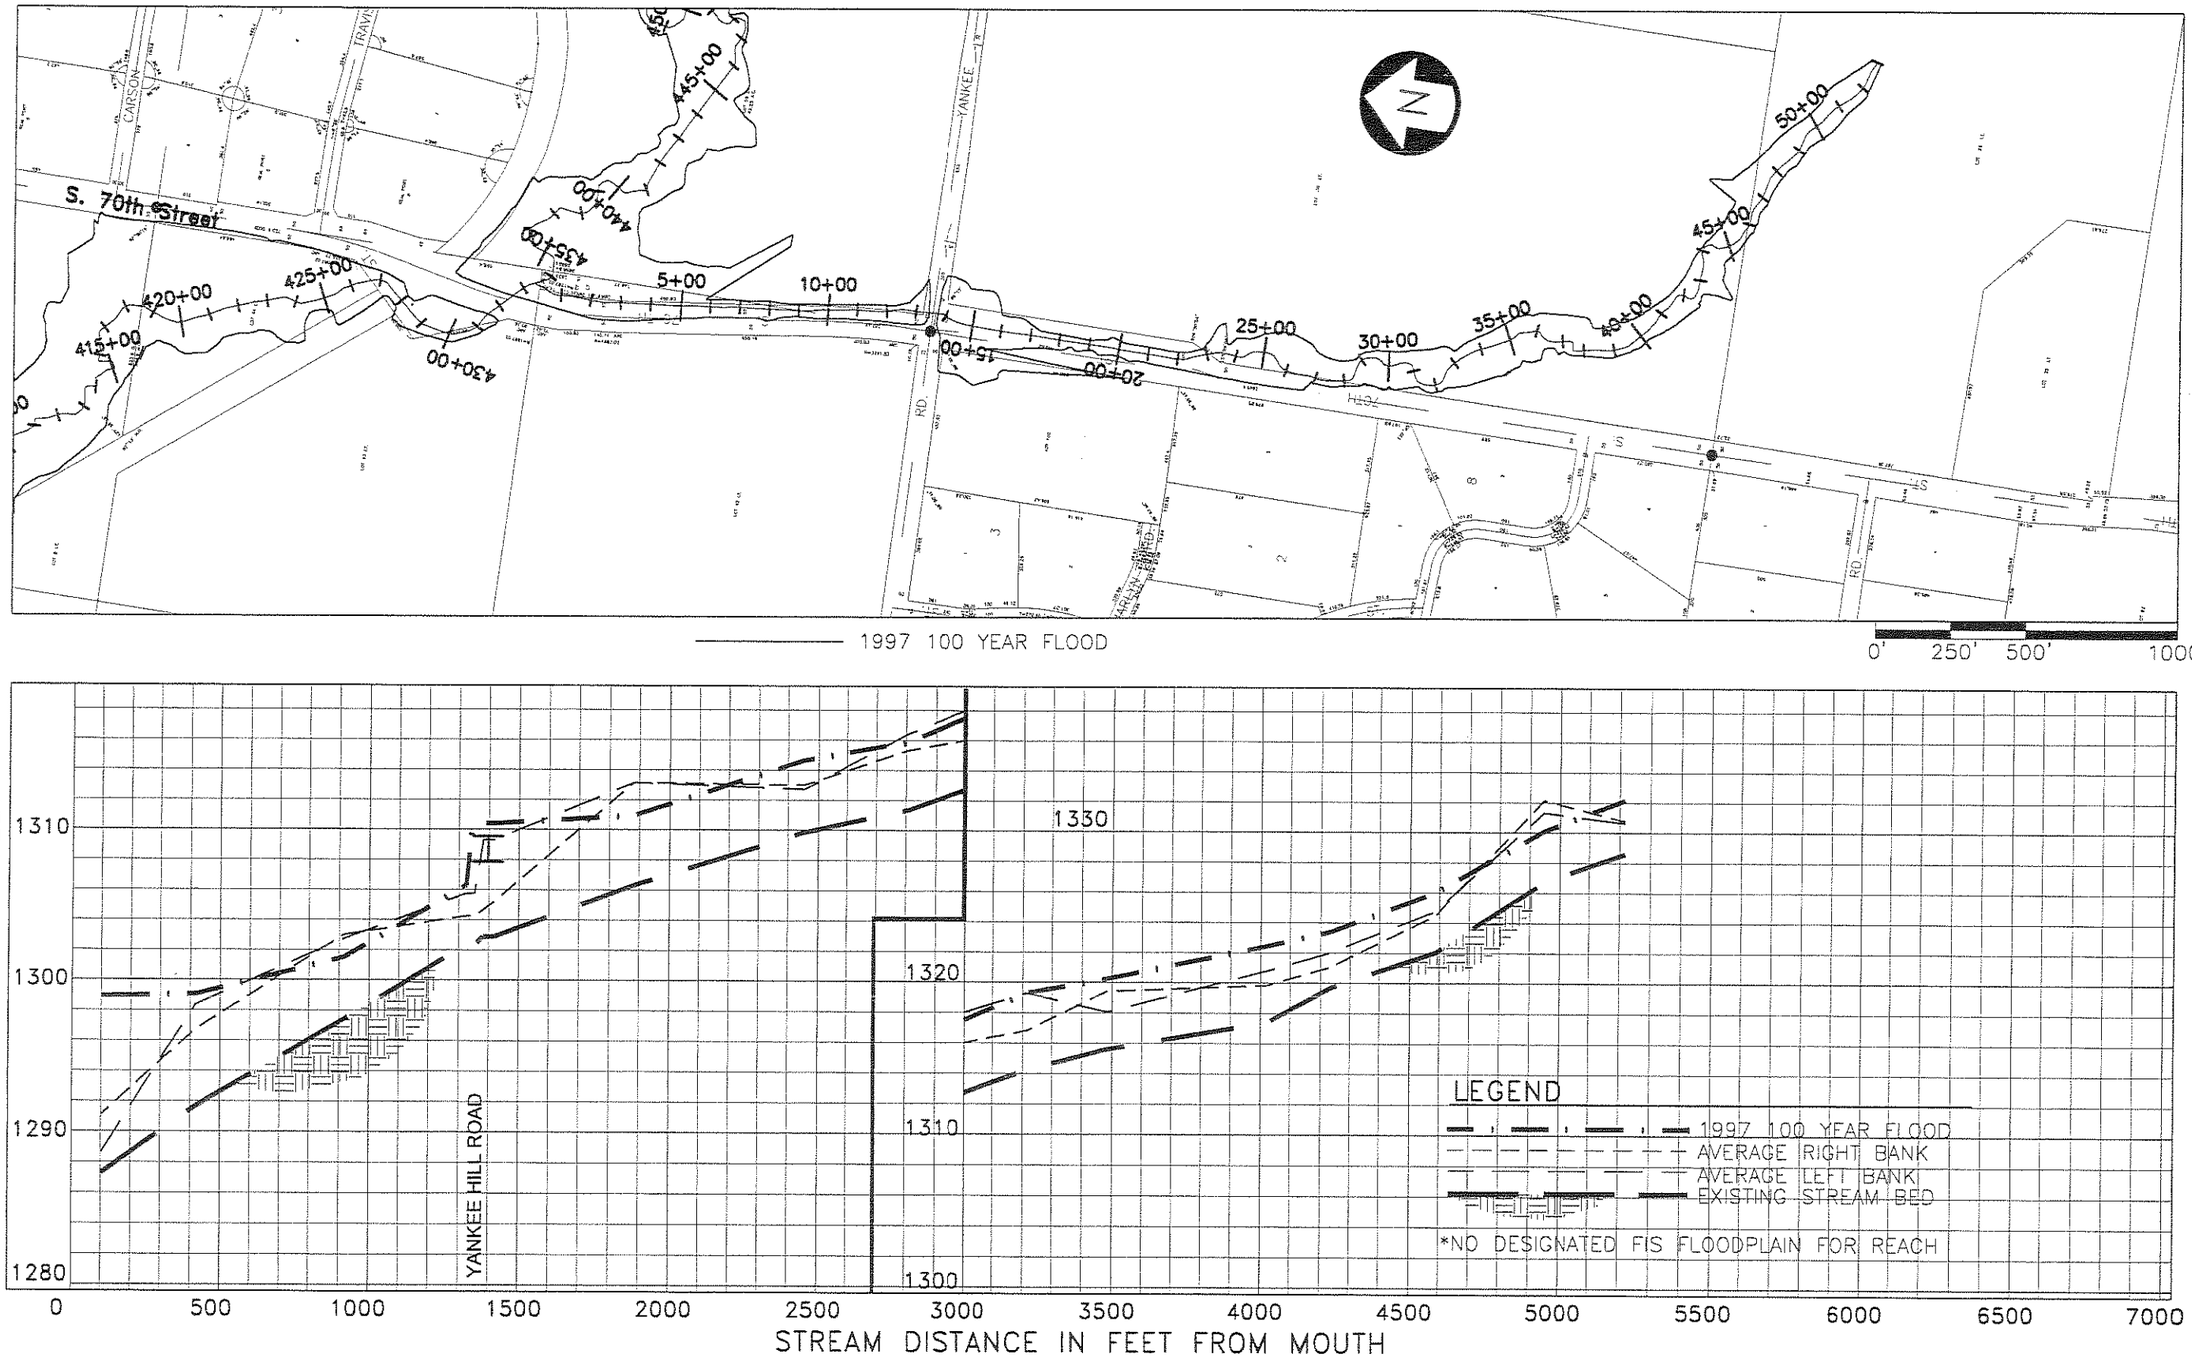

DRAWN BY: JJM DATE: JUNE 1999 REVISIONS:	BEAL SLOUGH MASTER PLAN LINCOLN, NEBRASKA	STREAM SEGMENT 16 PLAN & PROFILE 70th STREET TRIBUTARY	FIGURE SG9-FP